
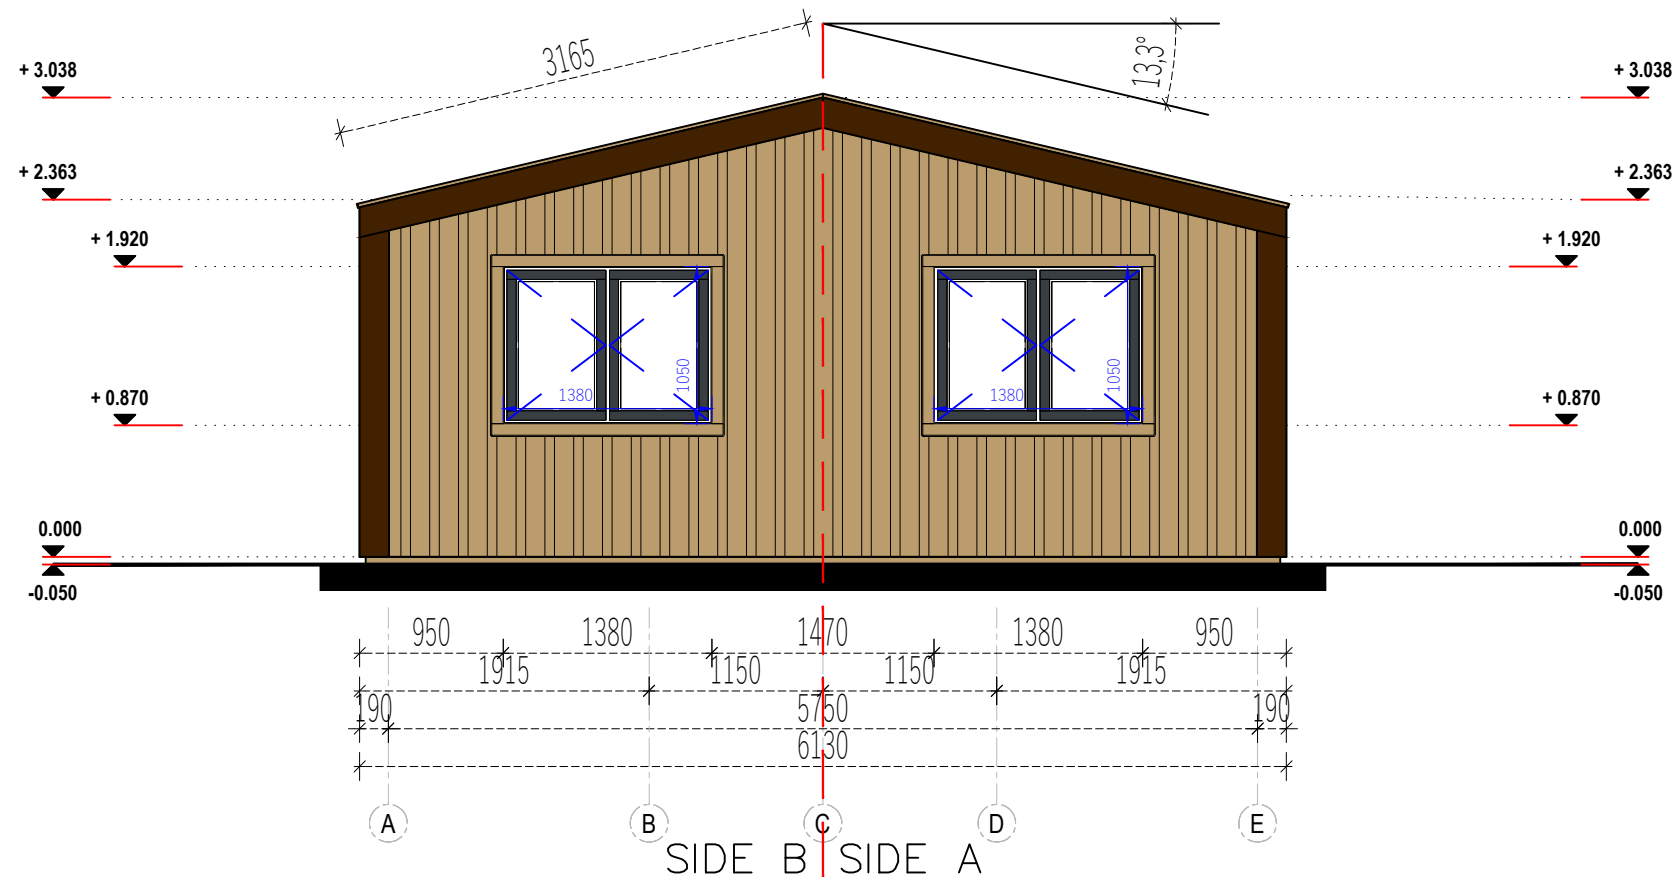


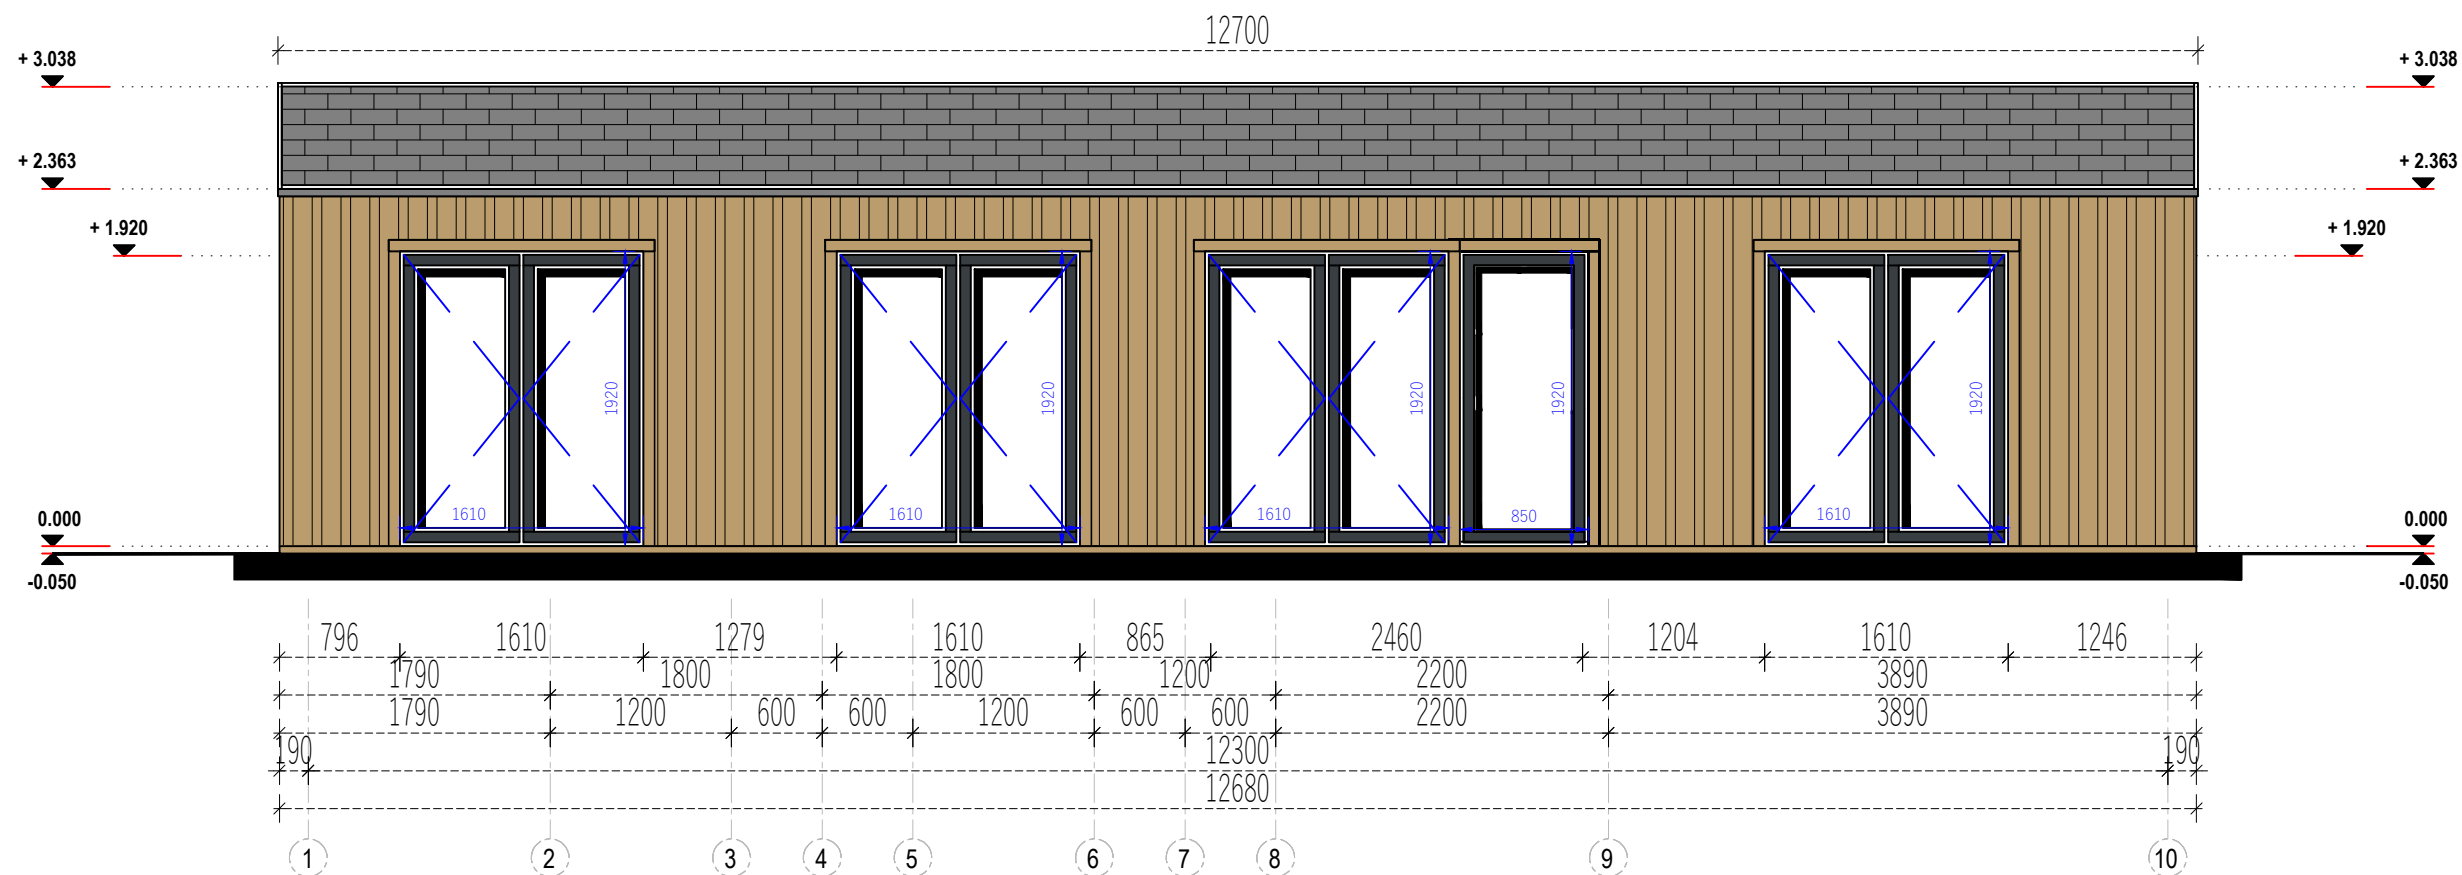

	Project Nr.				Interior area	67.80 m²	Wall thickness		44+cladding	D.T.	Paper size / scale	A3 / 1:50	
	-				Built - up area	70.70 m²	Built height	min	2365				
	-		Name	Date		Roof angle		13.30 °	max				3035
						Roof area		80.50 m²	▲				-
						Description		FACADE 1-10, A-E					