


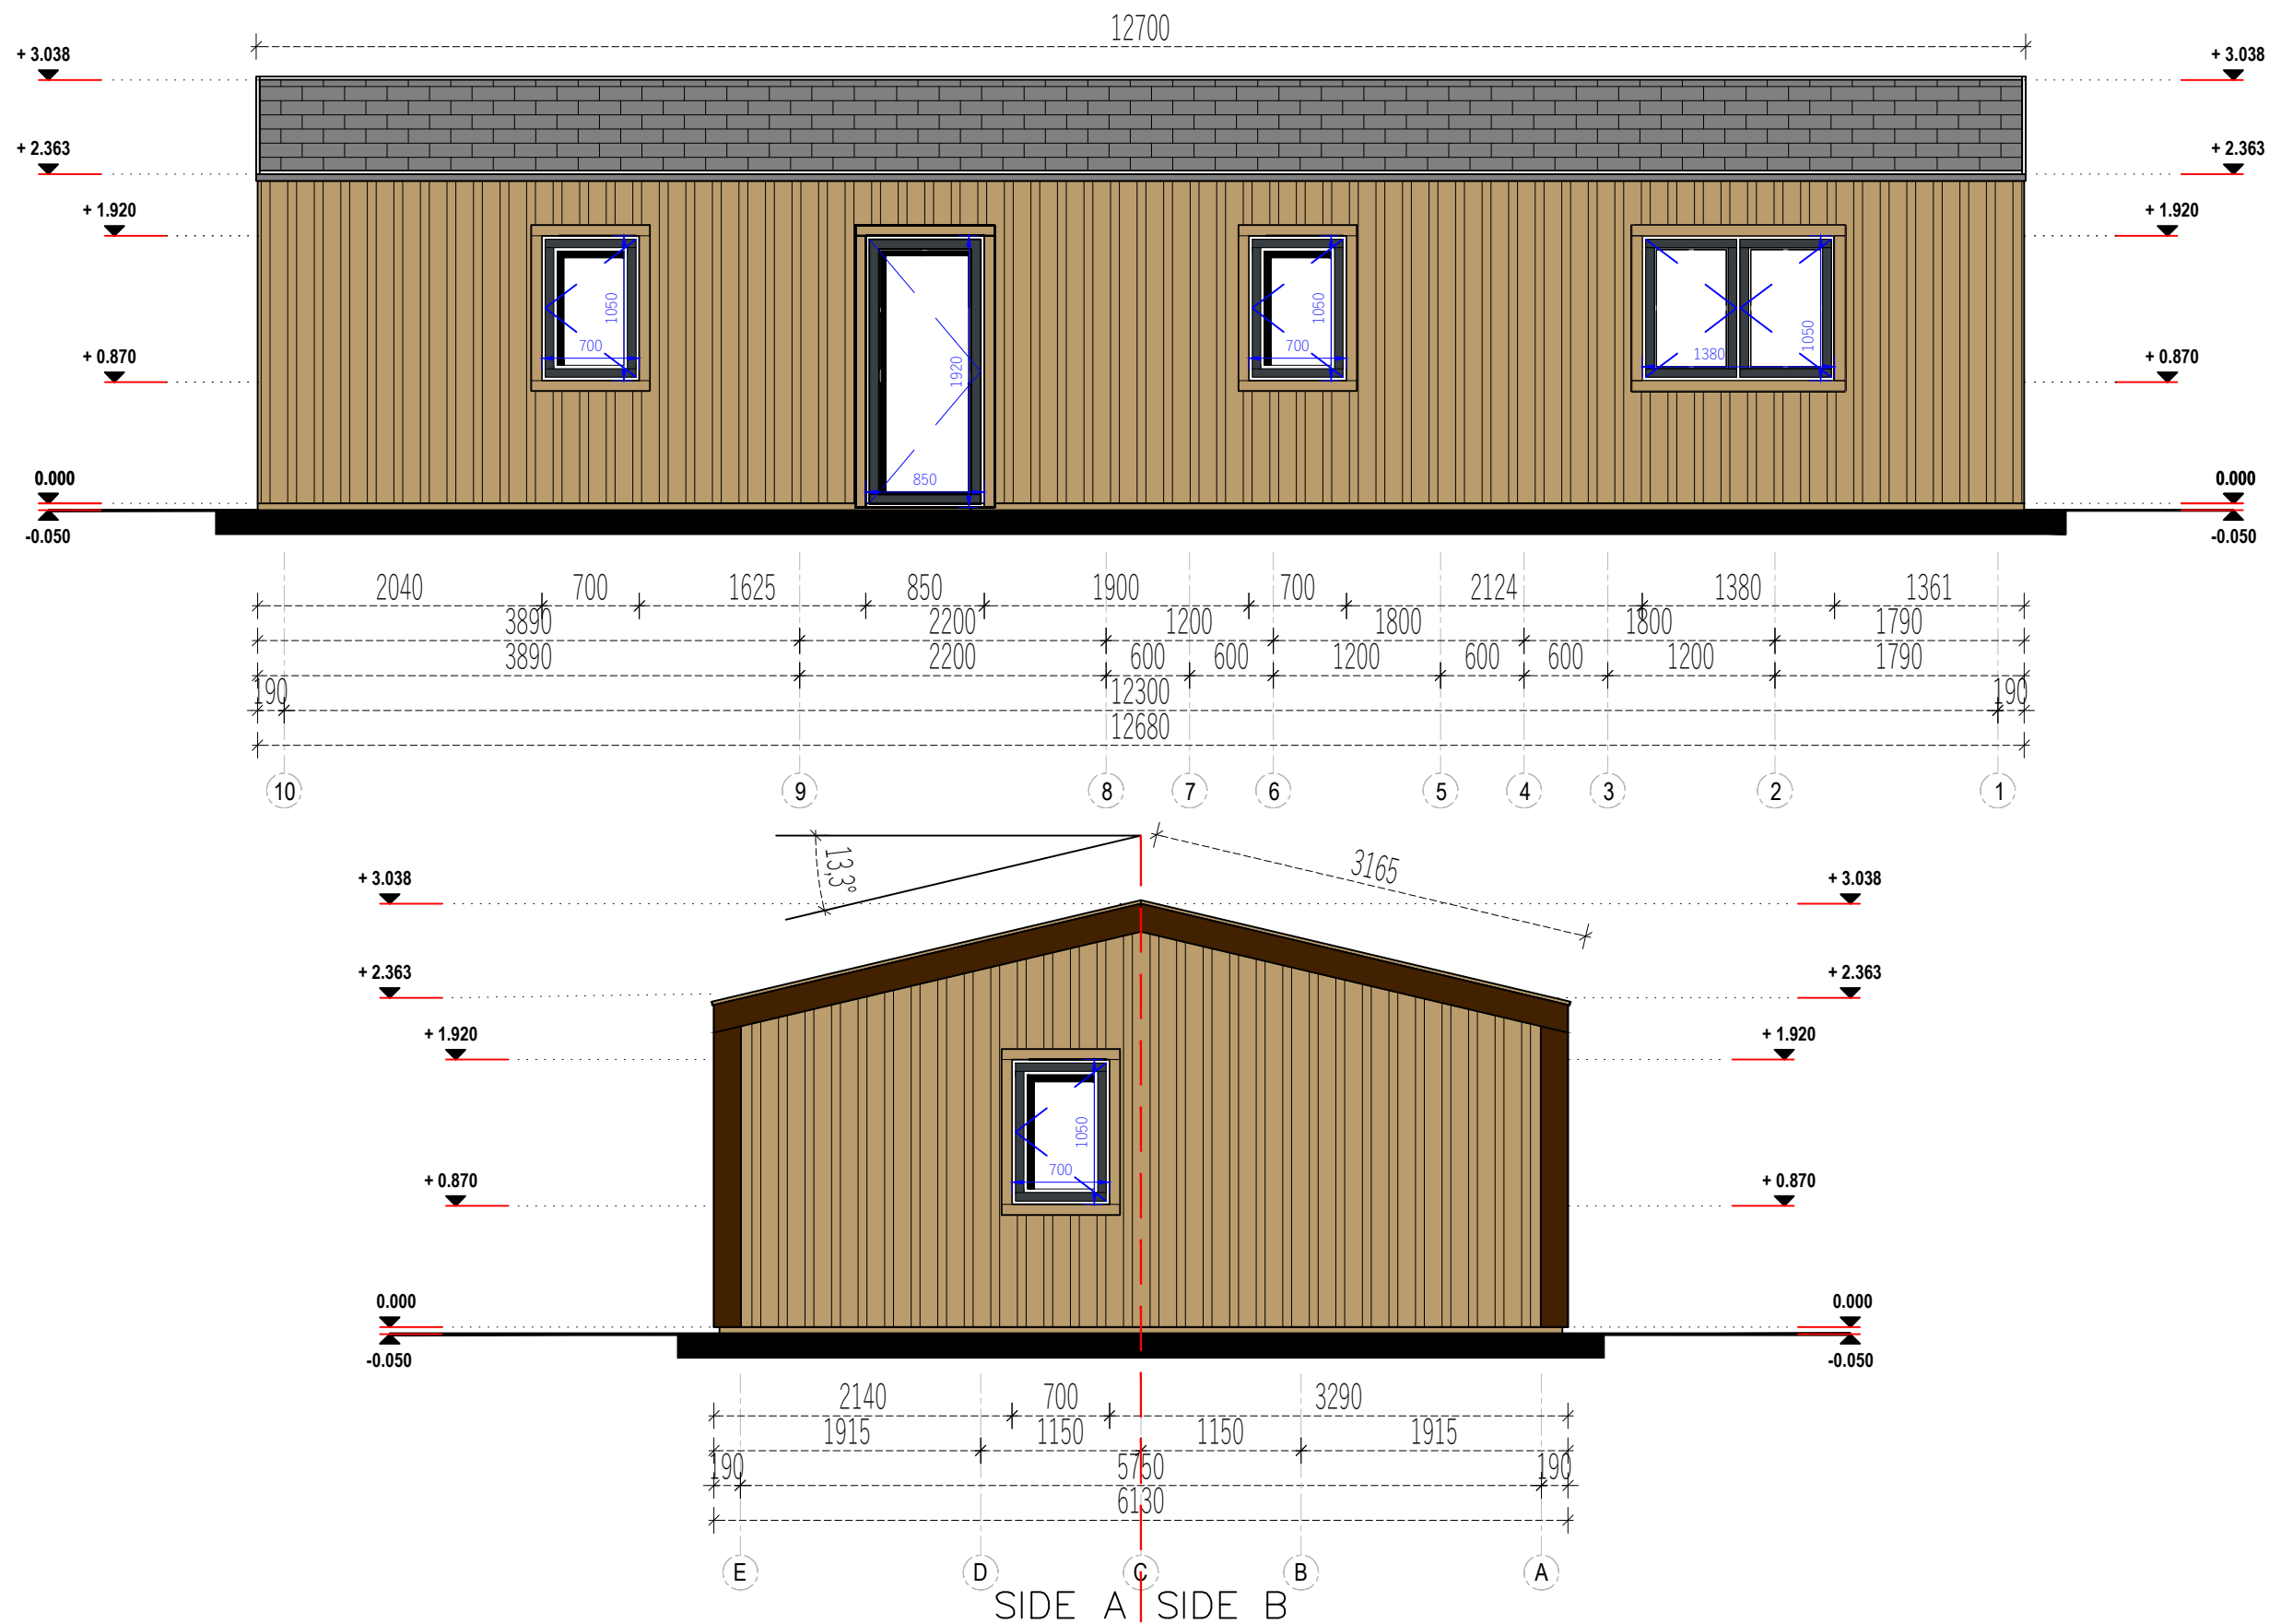

	Project Nr.			Interior area	67.80 m²	Wall thickness	44+cladding	D.T.	Paper size / scale	A3 / 1:50		
	-			Built - up area	70.70 m²	Built height	min	2365				
	-			Name	Date		Roof angle	13.30 °			max	3035
							Roof area	80.50 m²			▲	-
							Description				FACADE 10-1, E-A	