


Buy A Plan®

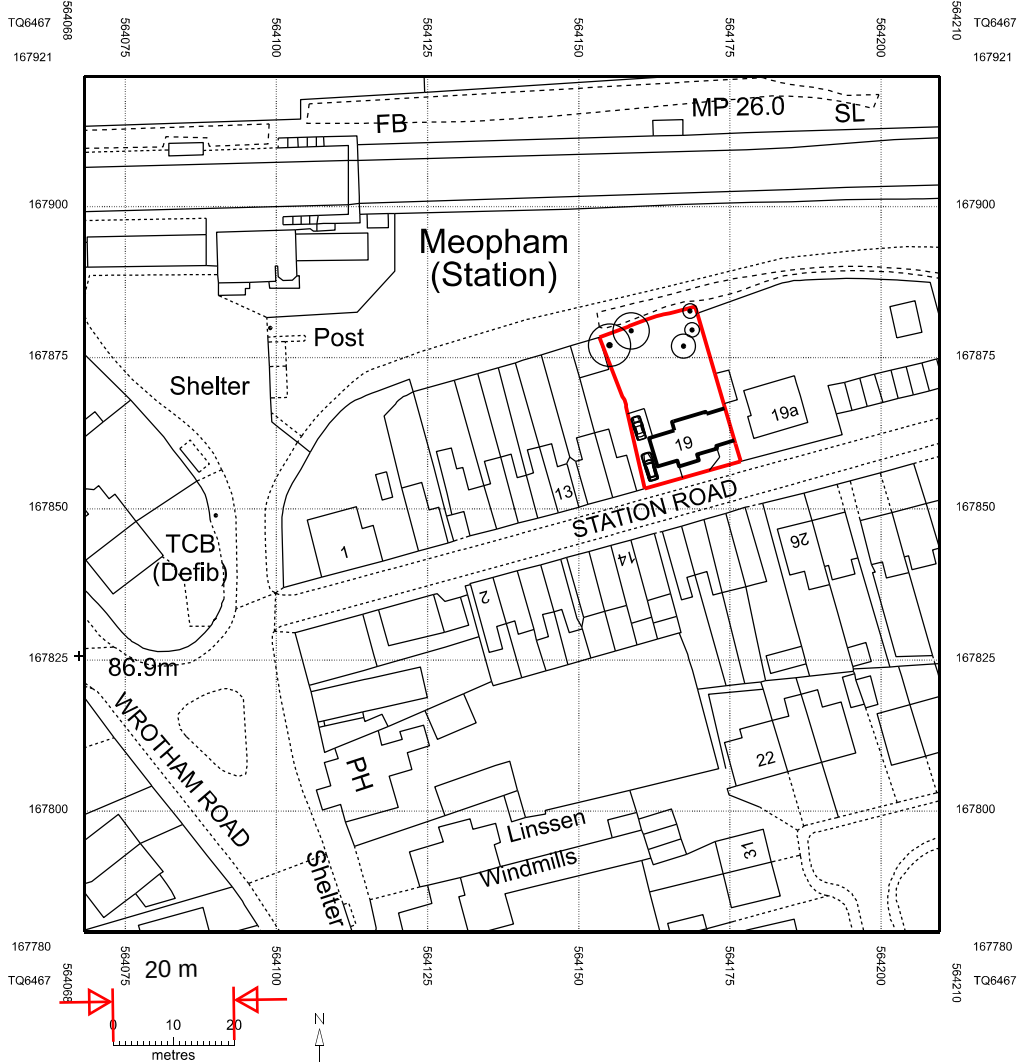

© Crown copyright 2025 Ordnance Survey 100053143



JOB
PROPOSED REAR EXTENSION
AT 19 STATION ROAD
MEOPHAM KENT DA13 0LX

DRAWING
SITE LOCATION PLAN

SCALE 1:1250 AT A4 **DATE** DEC 2024

DRAWING NO.
SR/09