



Meopham (Station)

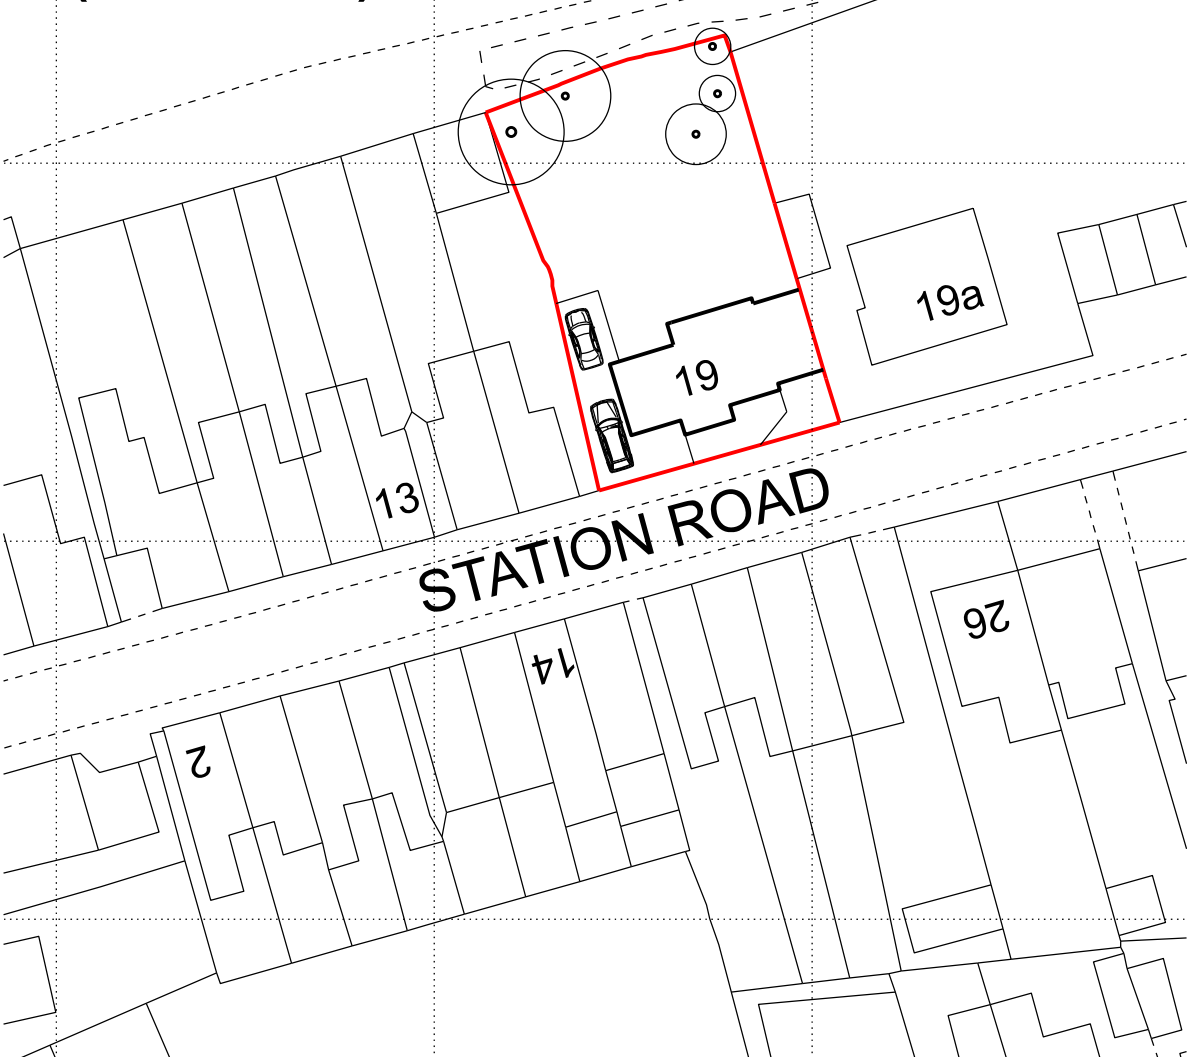


EXISTING BLOCK PLAN scale 1:500



Meopham (Station)

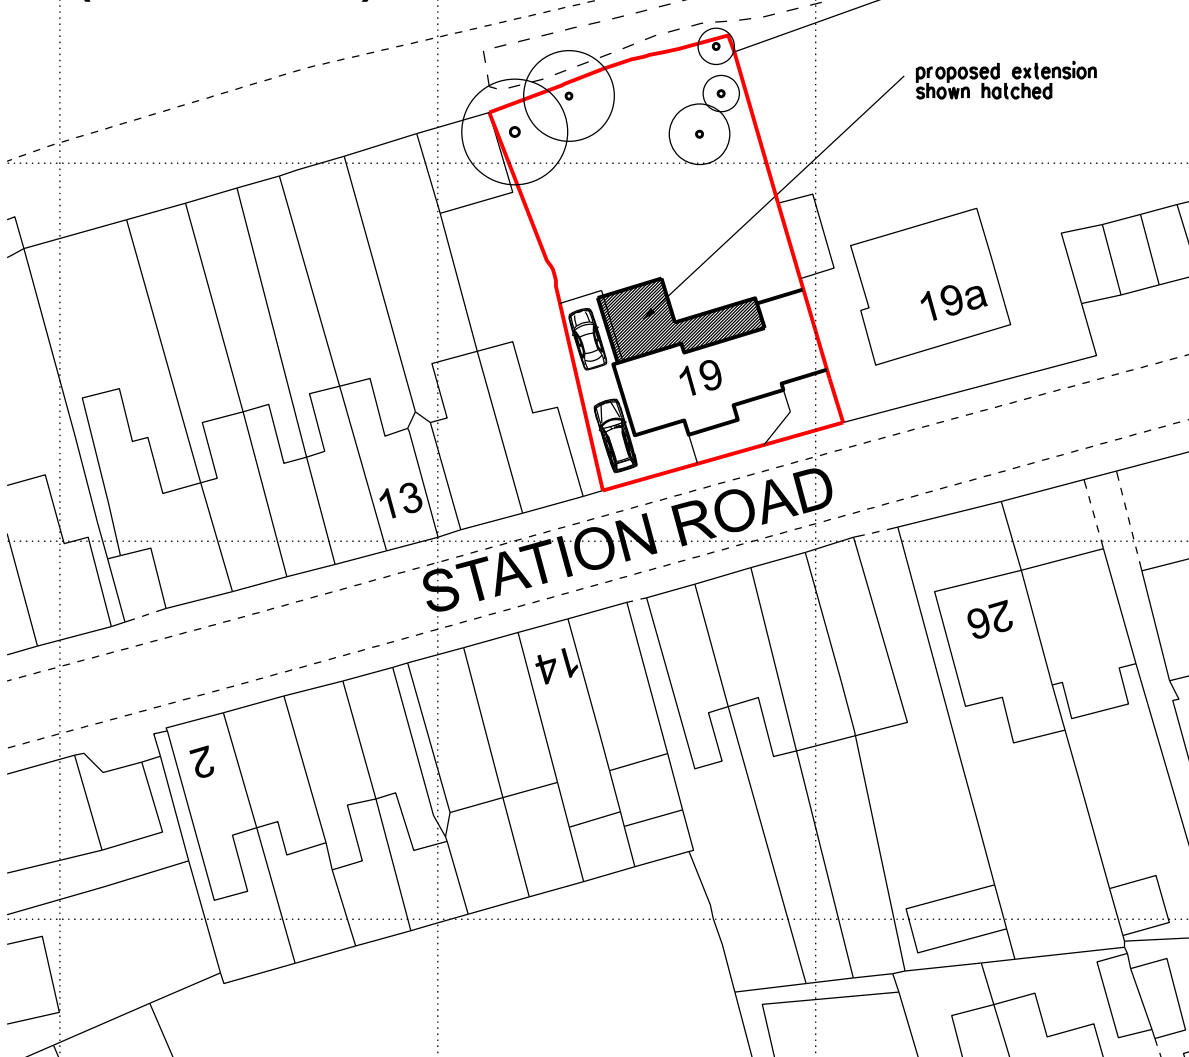

PROPOSED BLOCK PLAN scale 1:500

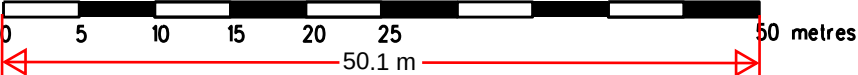

proposed extension
shown hatched



REVISION	DATE
ARCHITECT	
TA ARCHITECTS 11 JOYDENS WOOD ROAD BEXLEY KENT DA5 2HS Tel 07905 130591 ta140256@googlemail.com	
JOB	
PROPOSED REAR EXTENSION AT 19 STATION ROAD MEOPHAM KENT DA13 0LX	
DRAWING	
EXISTING & PROPOSED SITE BLOCK PLANS	
SCALE	DATE
1: 500 AT A3	DEC 2024
DRAWING NO.	
SR/10	