



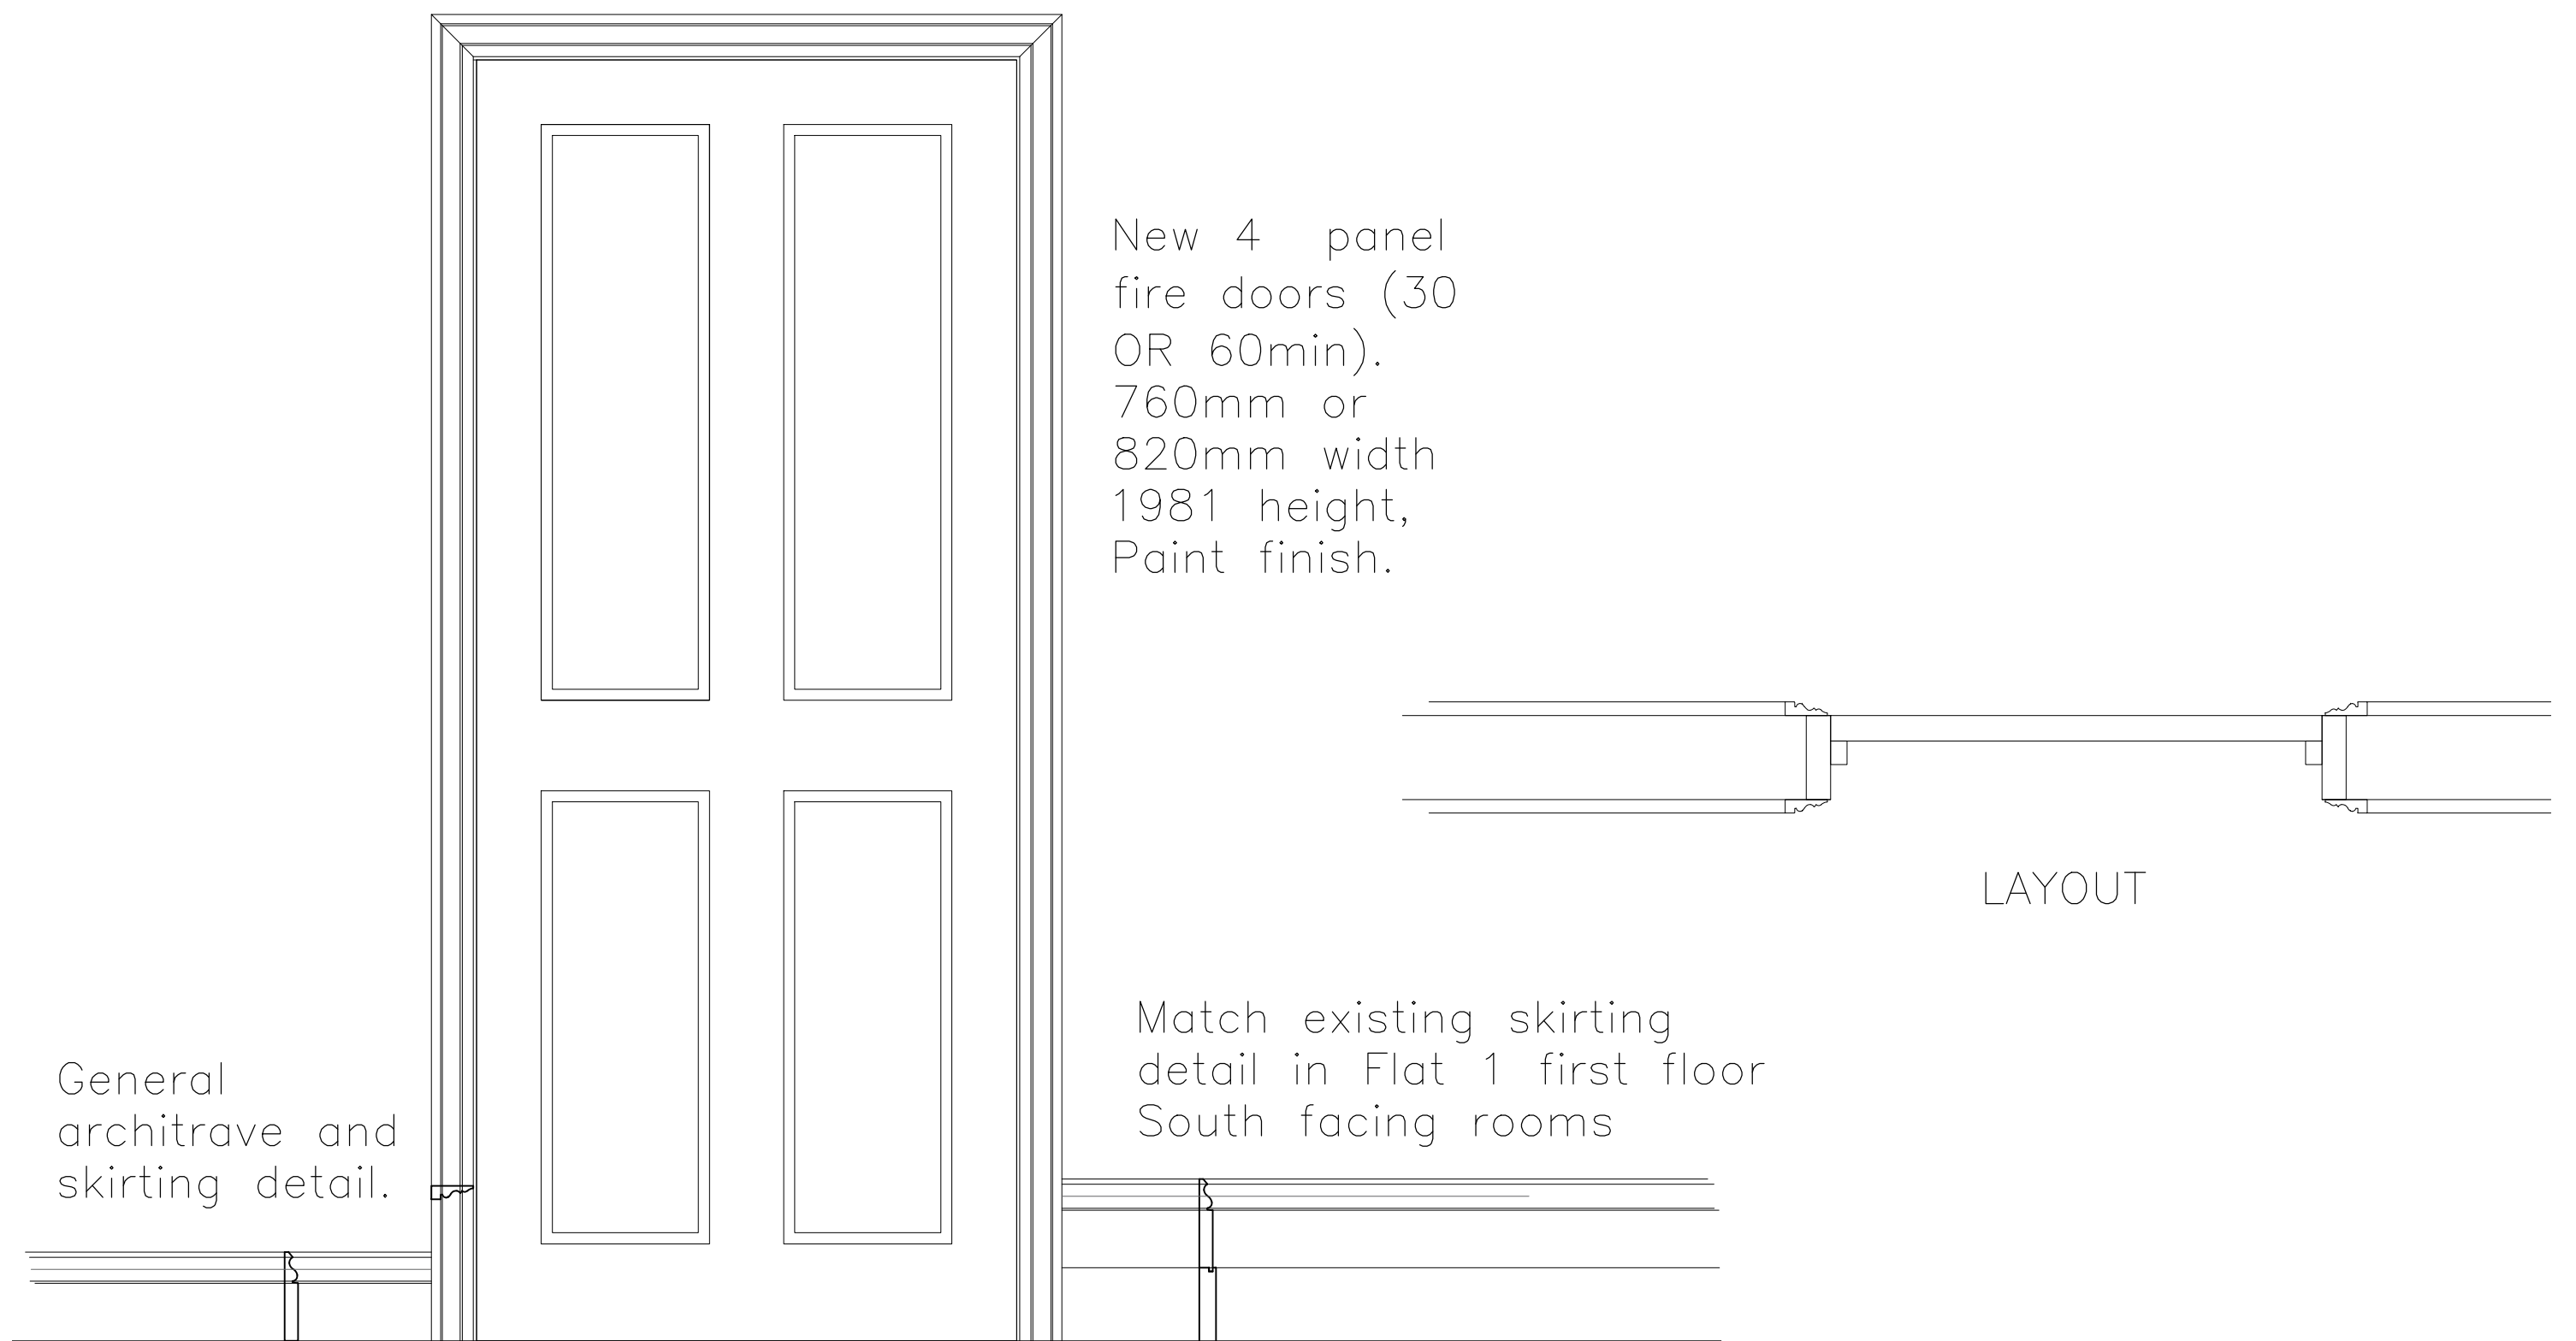

REV A – Issued for planning & listed building consent – 25.01.2025

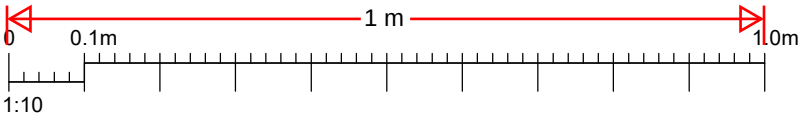

157 MILTON ROAD, GRAVESEND, DA12 2RG

PROPOSED CONVERSION OF UPPER FLOORS TO 3 X 2 BED FLATS
& 1 X 1 BED FLAT.

PROPOSED NEW INTERNAL DOOR DETAILS

SCALE	1:10 @ A3		
DATE	JAN 2025	DRAWN BY	P.O.
CLIENT			
DRAWING NO.	821 – 12		REV. A

OLSON DESIGN GROUP
INTERIOR & ARCHITECTURAL DESIGN

PILGRIMS COTTAGE PILGRIMS WAY
WESTWELL ASHFORD KENT TN25 4NQ
pennyolson7@hotmail.com
07788972736