



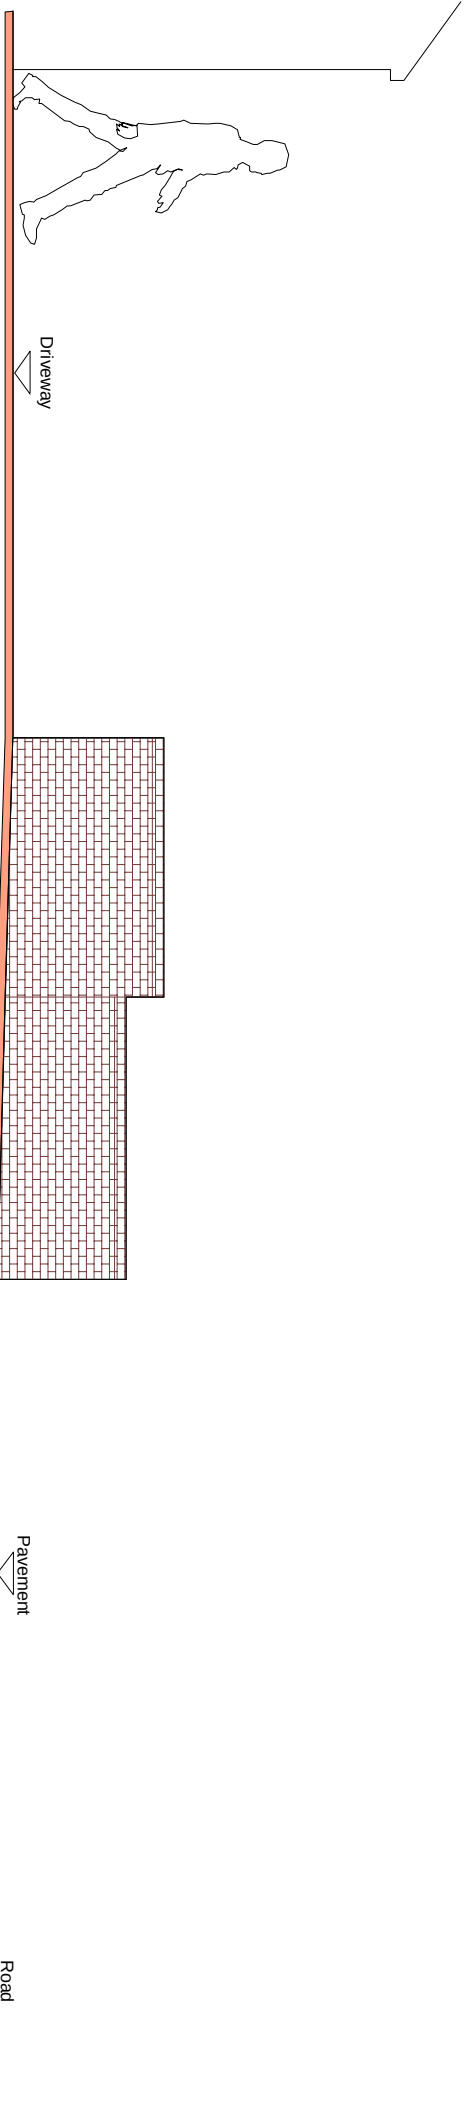

Pre Existing Elevation A
Scale 1:100

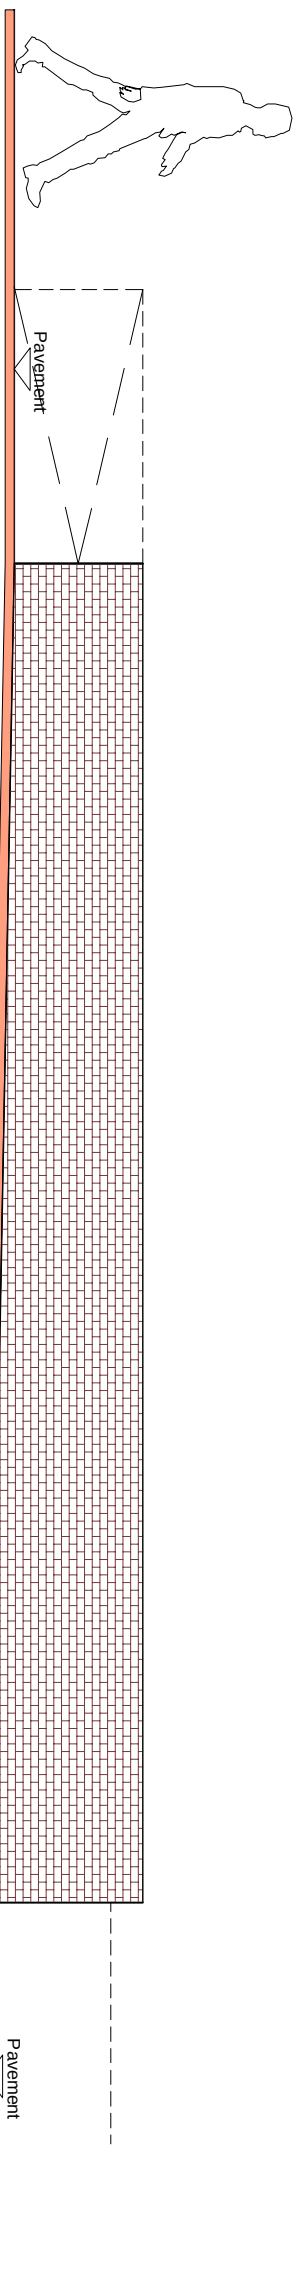

Pre Existing Elevation B
Scale 1:100


Statement for Retrospective Householder Application
for Front Garden wall + Security Railings

214 Springhead road has been a victim of burglary from the garage area
area in 2022 subsequent to the on going Building works.


Number of tools and household objects stolen.

Crime reported to local Police station - Crime Ref Number 46 / 2044885/22
The Proposed gates will be set back min 4m from the road, & 2m from the
pavement, there is a similar existing example which photos will be sent
in due course,



therefore the boundary wall acts a safety net and the security for the the
existing occupiers.

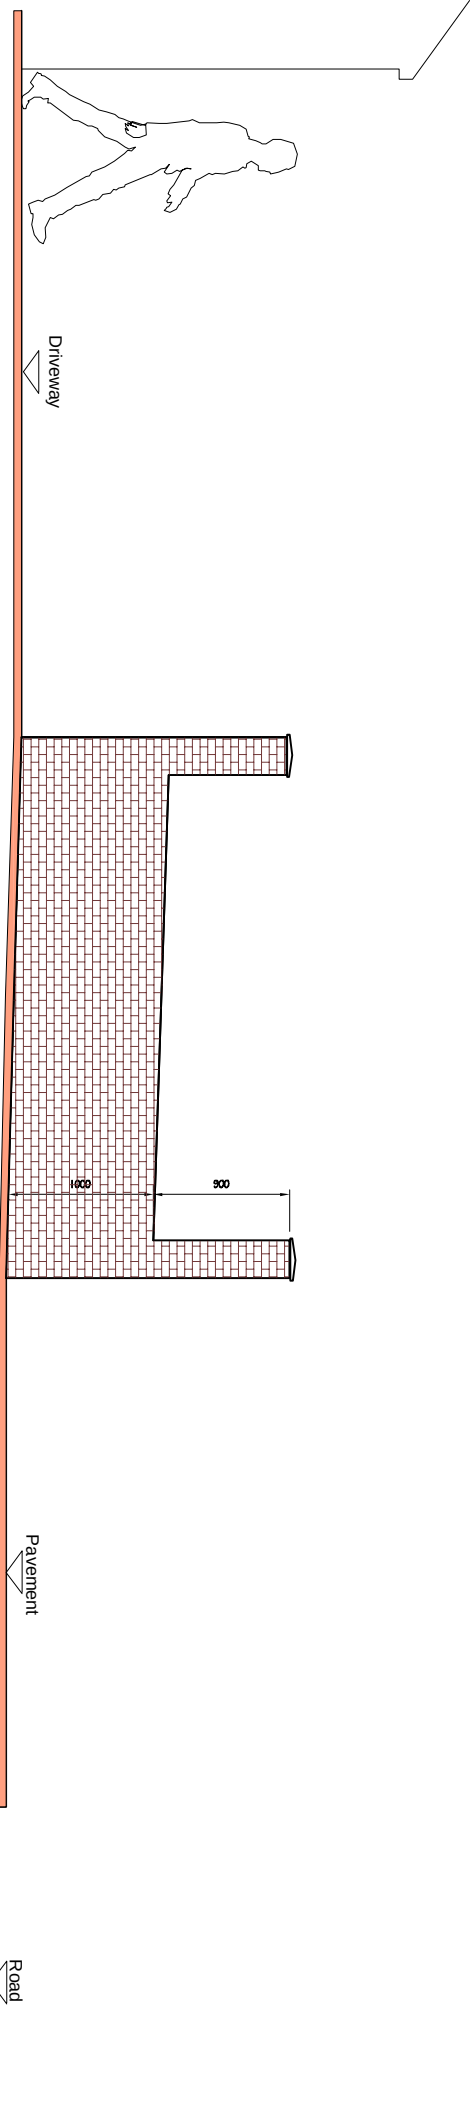


Proposed Elevation A
Scale 1:100

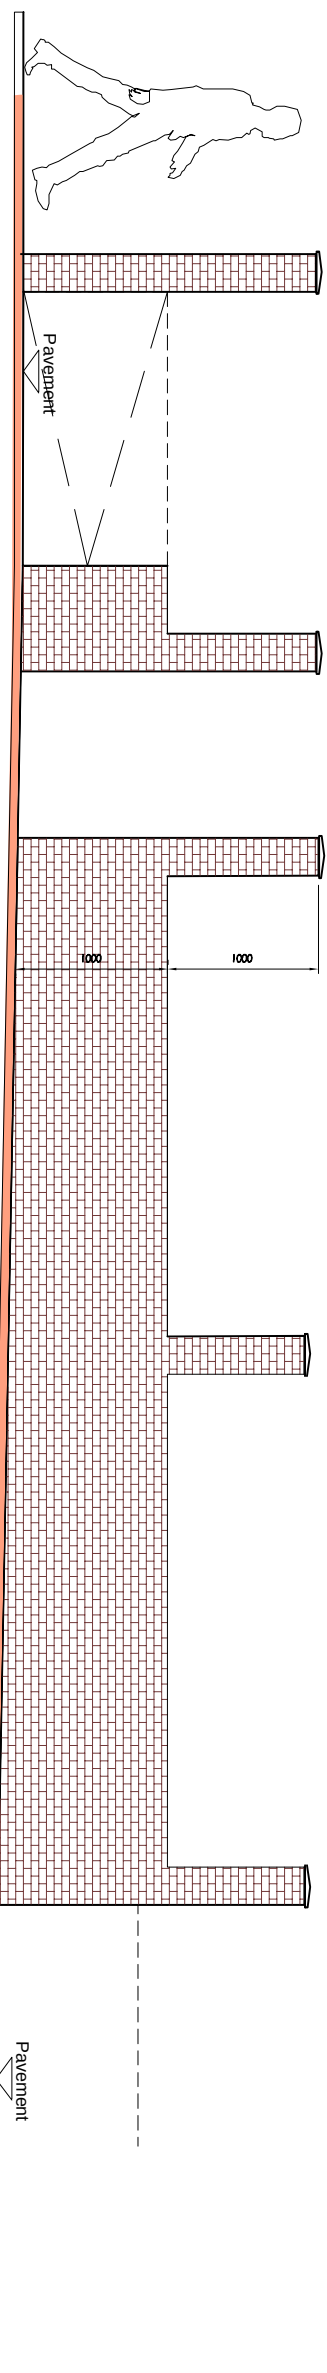


Proposed Elevation B with out gates
Scale 1:100

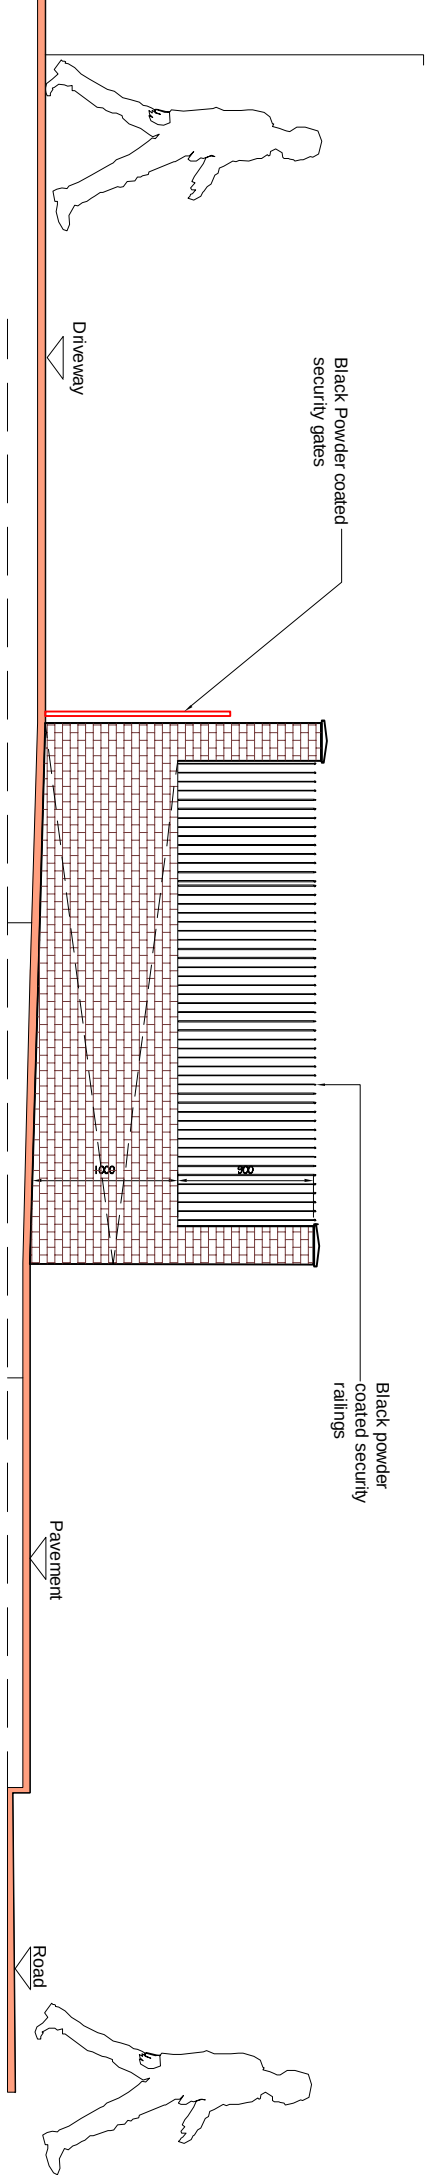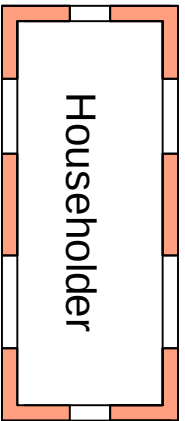

Proposed Elevation A
Scale 1:100

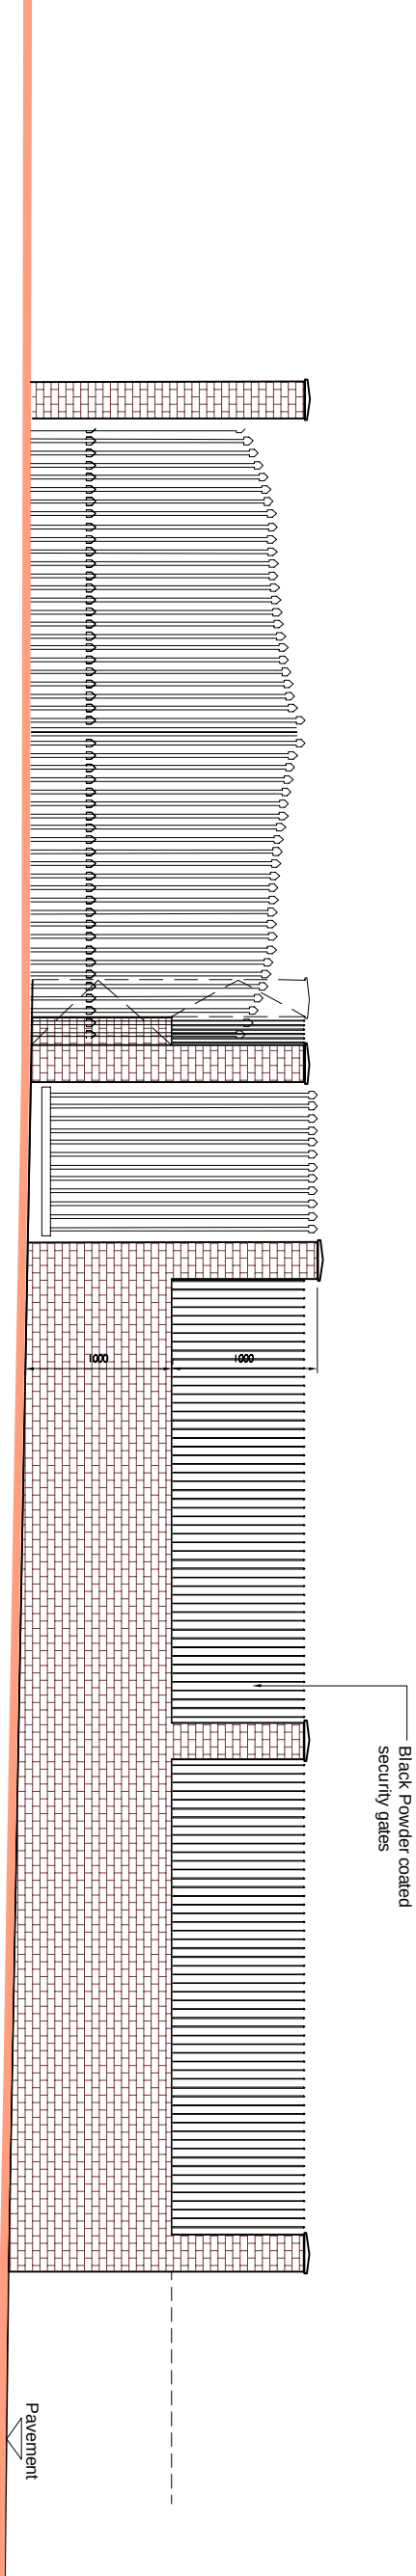

Proposed Elevation B
Scale 1:100

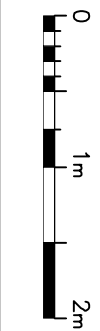

P2	ISSUED TO PLANNING			
P1	ISSUED TO PLANNING	06.01.23		
Rev		Date		
IMPERIAL STUDIO 10, 11, ANNEX 1, 2 OFFICE 4B, 45 WILTON ROAD LONDON SW14 8BZ 07940121222				
Job Title 214 Springhead RdNorthfleet, Gravesend DA11 8HS				
Drawing Title Elevations				
Scale 1:50 @ A1				
Job No. 51-1000-989		Proj No. S04		Rev P2