


Driveway

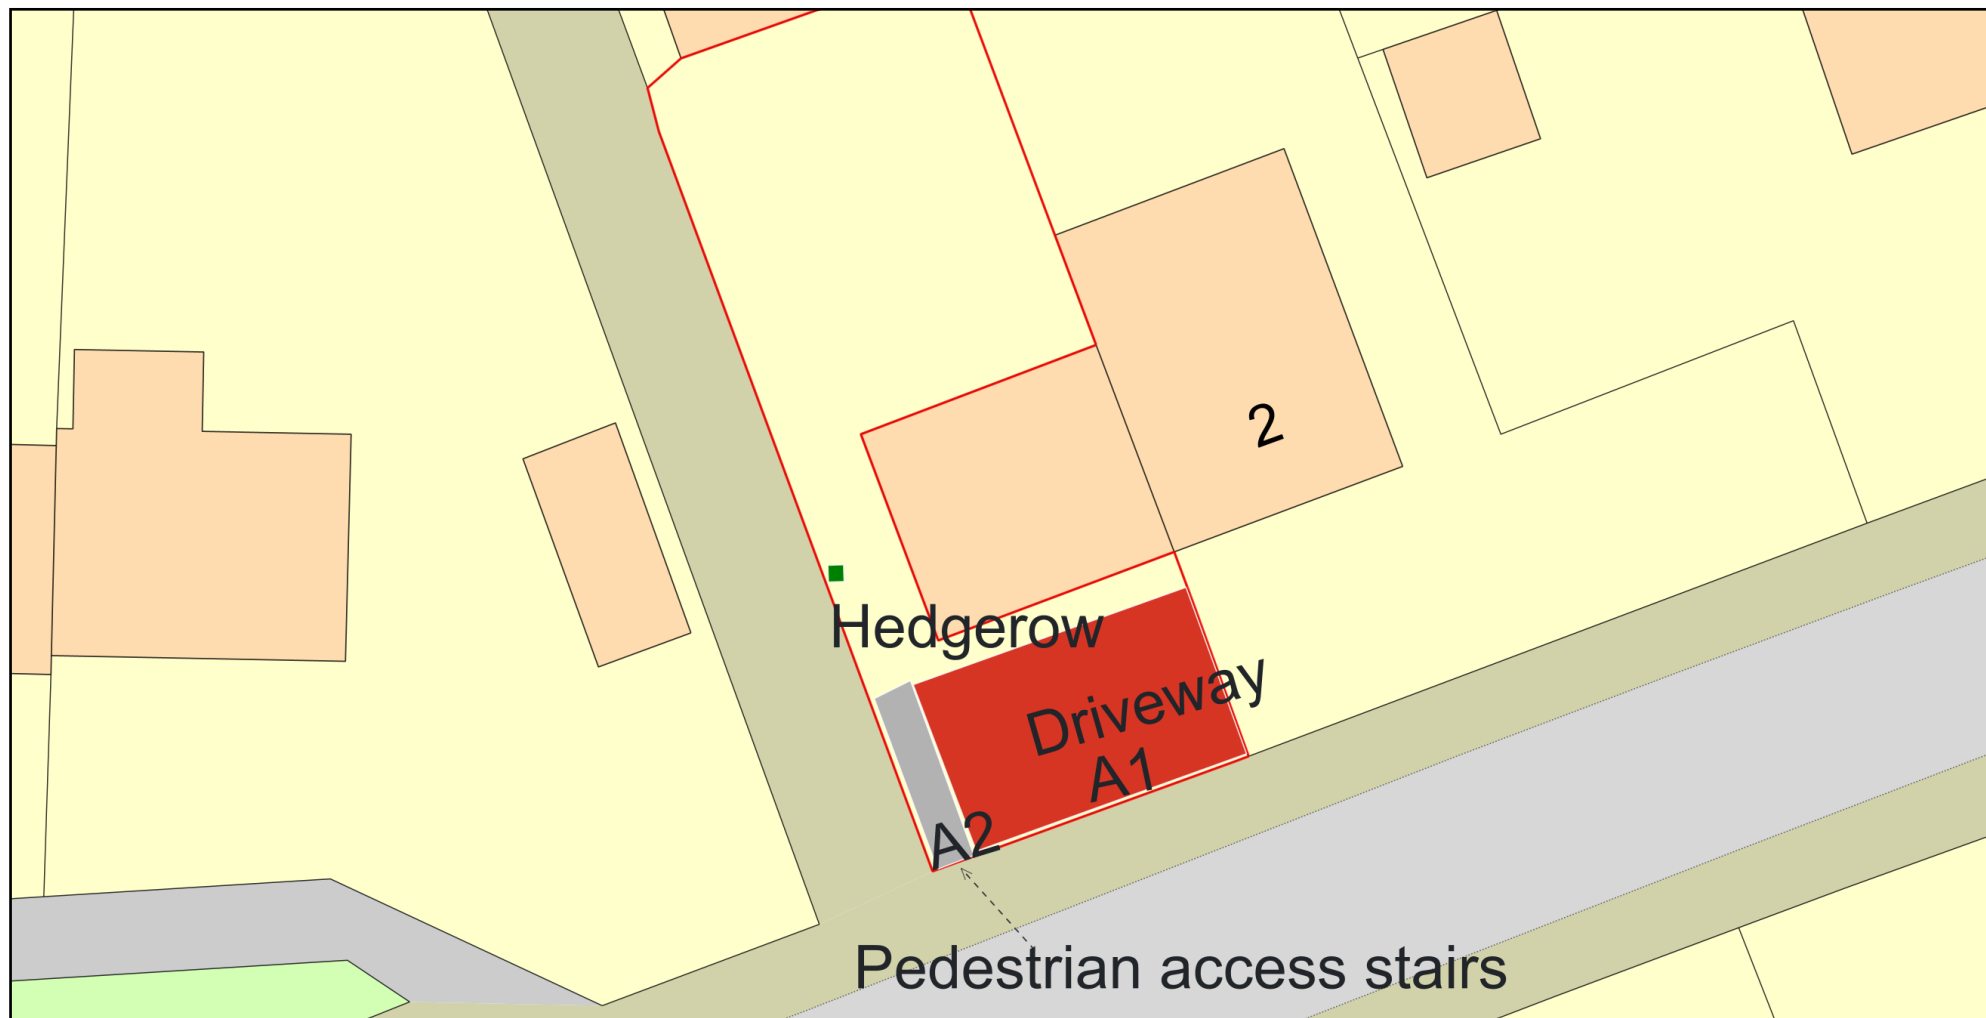

0 10
Metres



Plan Produced for: Sebastian Trif
Date Produced: 29 May 2026
Plan Reference Number: TQRQM26149190837134
Scale: 1:200 @ A4

© Crown copyright and database rights 2025 OS 100042766

