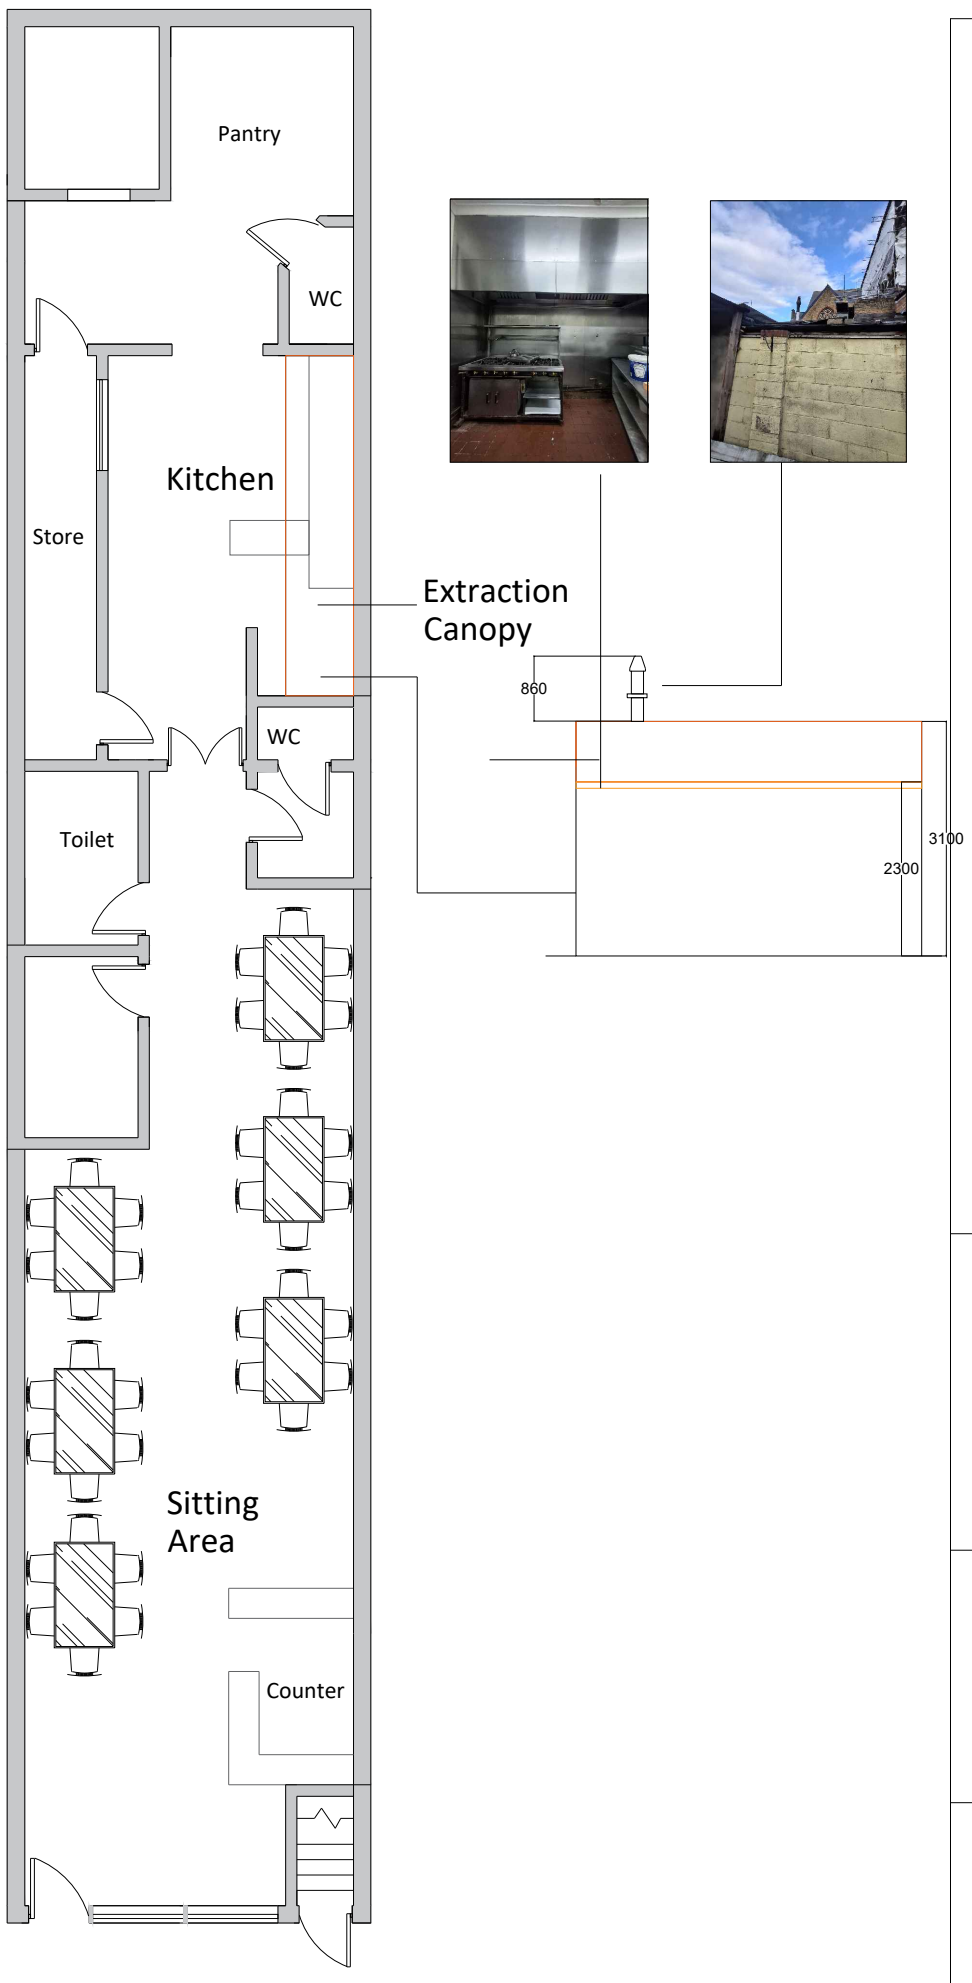

Existing Plan

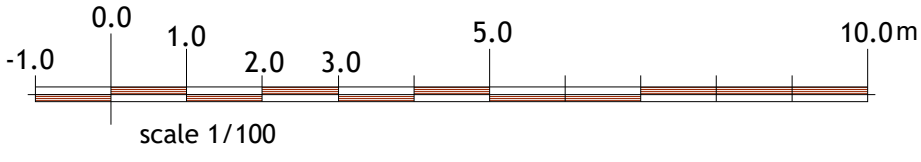

LEGEND

existing

proposed

boundary line

to be demolished

R&R
Architecture

Rabbia.archi13@gmail.com

Project

12 Milton Road, Gravesend
DA12 2RE

Drawing Name

Existing Plan

Scale @A3	**CHECKED**	**Date**
1:100 @ A3	Checked	14 May 26

Drawing Number

DOC 01