



BUILDINGS UNDER CONSTRUCTION ALONG THE SOUTH SIDE OF CROOKED LANE



ST ANDREWS' - VIEW LOOKING EAST FROM CROOKED LANE



VIEW FROM WATERFRONT LOOKING TOWARDS REAR OF ST ANDREWS'



ST ANDREWS' AND THE ADJOINING MISSION HOUSE BUILDING



VIEW FROM ST ANDREWS', LOOKING EAST ALONG ROYAL PIER ROAD

NOTES:

1. All dimensions to be checked and verified on site prior to construction commencing: any discrepancies to be reported to client.
2. This drawing is for planning purposes only.
3. No dimensions to be scaled from drawing except for the purposes of Planning Applications. The contractor should check all dimensions on site. It is the contractor's responsibility to ensure compliance with Building Regulations.

CDM 2015 Health and Safety Information:
This information relates only to 'Significant Hazards' identified on this drawing and is to be read in conjunction with the Designer's Risk Assessment Register.

SAFETY, HEALTH AND ENVIRONMENTAL INFORMATION
In addition to the hazards / risks normally associated with the types of work detailed on this drawing, note the following:


CONSTRUCTION:

MAINTENANCE/ CLEANING:

DECOMMISSIONING/ DEMOLITION:

ENVIRONMENT:

It is assumed that all works will be carried out by a competent contractor working, where appropriate, to an approved method statement.

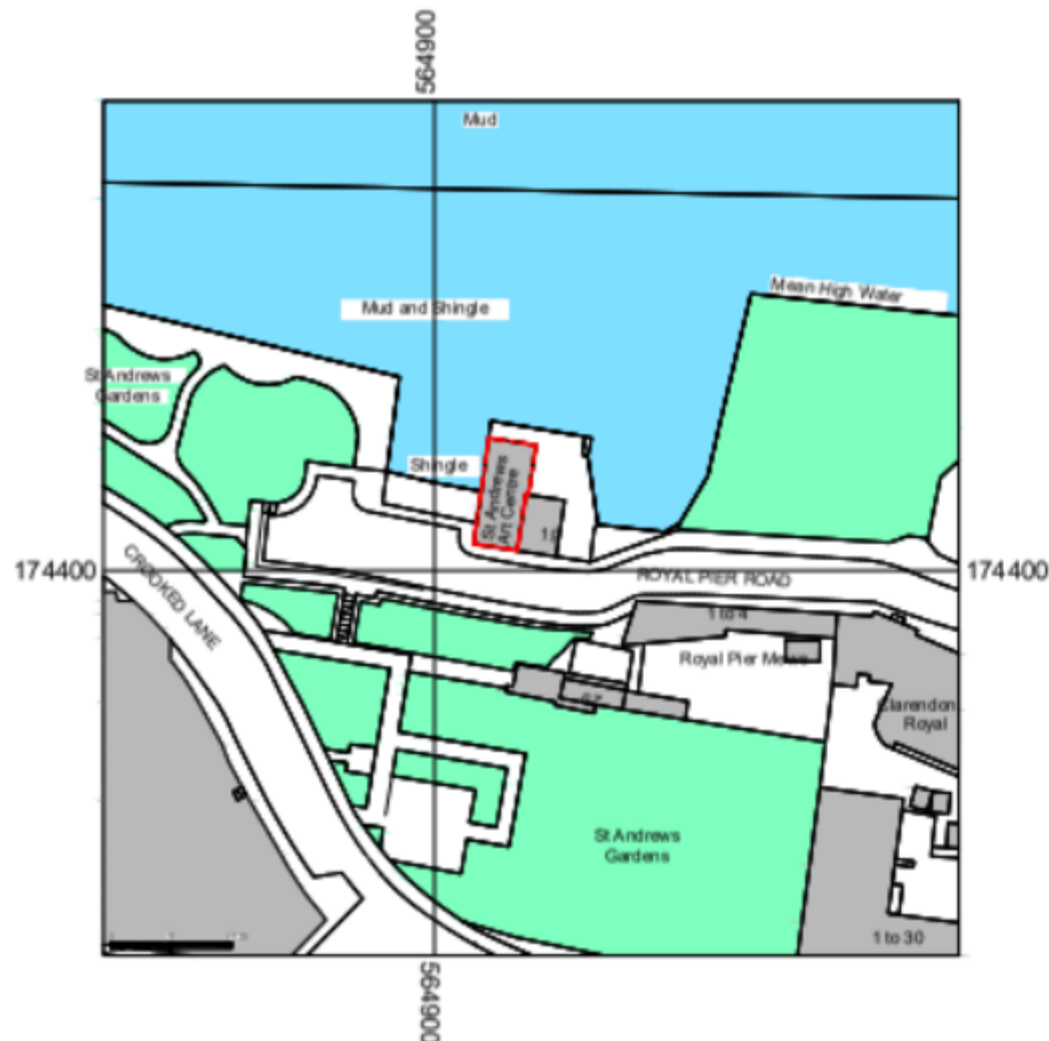

© Crown Copyright and database rights 2018 OS 100047474



SCALE 1 : 1250



ST ANDREWS' FRONT ENTRY



VIEW OF ST ANDREWS/MISSION HOUSE FROM THE EAST

SITE CONTEXT PHOTOGRAPHS

N.T.S.



Rev	Rev Date	Rev Description	By	Check
P4	JUN 2024	FOR LIFTED BUILDING CONSENT	SP	SL
P2	MAY 2024	Update building pages and - to client for discussion	SP	SL
P2	13 OCT 2023	FOR PLANNING	SP	SL
P1	SEPT 2023	ISSUED FOR CLIENT APPROVAL	SP	SL

Stuart James Associates

planning and development consultants

4th Floor, Rex House
4-12 Regent Street
London SW1Y 4PE

Phone: 020 722 8522

Email: office@stuartjamesassociates.co.uk

Website: www.stuartjamesassociates.co.uk

Twitter: @SJAssociates

Company Number: 1127192 Registered in England & Wales

VAT Number: 1156236 09

Project	ST ANDREWS' ARTS CENTRE 19 ROYAL PIER ROAD GRAVESEND DA12 2BD		
Drawing title	LOCATION PLAN AND SITE CONTEXT PHOTOGRAPHS		
Drawing status	PLANNING		
Scale	AS NOTED @ A3	DO NOT SCALE	
Client ref			
Drawing number	SJA3472/PL 01	Rev	P4