



BUILDINGS UNDER CONSTRUCTION ALONG THE SOUTH SIDE OF CROOKED LANE



ST ANDREWS' - VIEW LOOKING EAST FROM CROOKED LANE



VIEW FROM WATERFRONT LOOKING TOWARDS REAR OF ST ANDREWS'



ST ANDREWS' AND THE ADJOINING MISSION HOUSE BUILDING



VIEW FROM ST ANDREWS', LOOKING EAST ALONG ROYAL PIER ROAD

NOTES:

1. All dimensions to be checked and verified on site prior to construction commencing: any discrepancies to be reported to client.

2. This drawing is for planning purposes only.

3. No dimensions to be scaled from drawing except for the purposes of Planning Applications. The contractor should check all dimensions on site. It is the contractor's responsibility to ensure compliance with Building Regulations.

CDM 2015 Health and Safety Information:

This information relates only to 'Significant Hazards' identified on this drawing and is to be read in conjunction with the Designer's Risk Assessment Register.

SAFETY, HEALTH AND ENVIRONMENTAL INFORMATION

In addition to the hazards / risks normally associated with the types of work detailed on this drawing, note the following:


CONSTRUCTION:

MAINTENANCE/ CLEANING:

DECOMMISSIONING/ DEMOLITION:

ENVIRONMENT:


It is assumed that all works will be carried out by a competent contractor working, where appropriate, to an approved method statement.

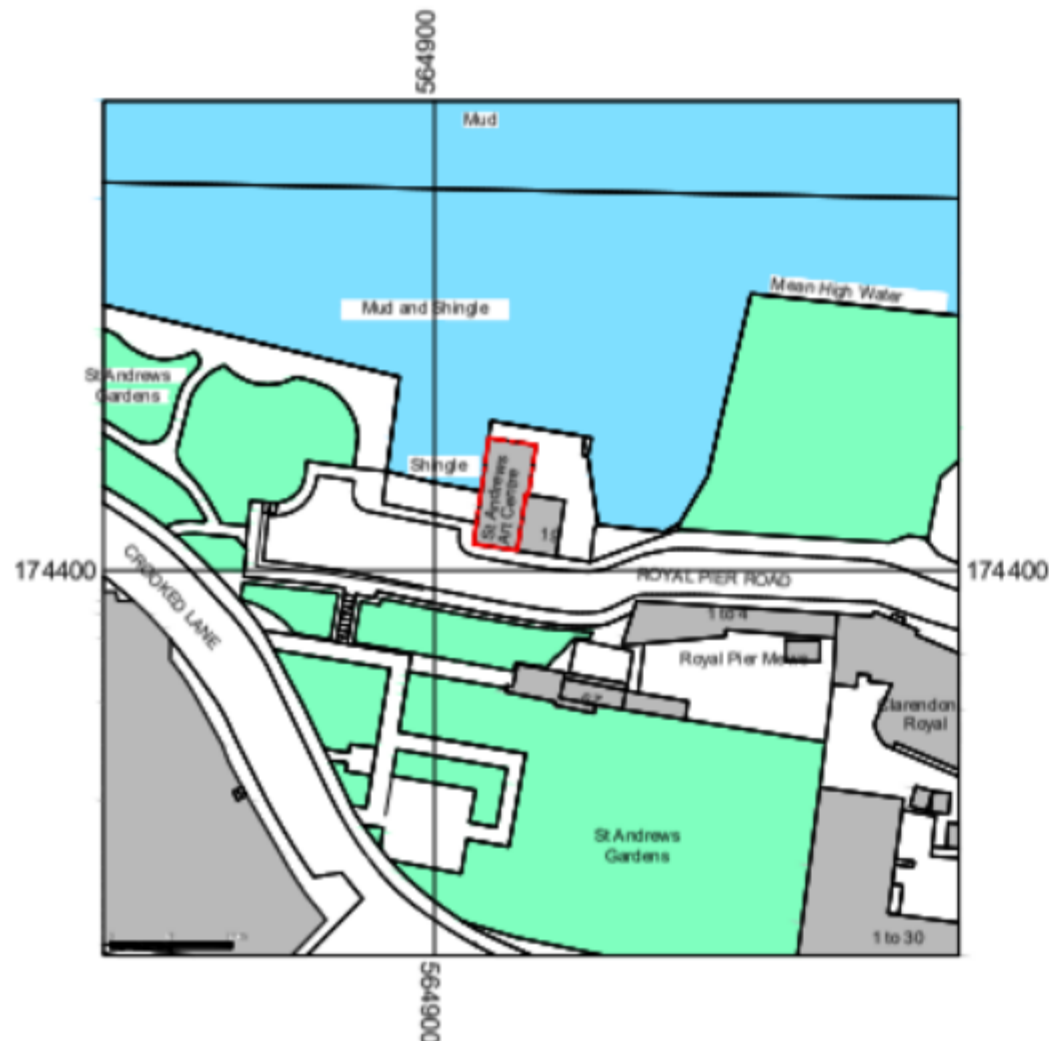

ST ANDREWS' FRONT ENTRY



VIEW OF ST ANDREWS/MISSION HOUSE FROM THE EAST

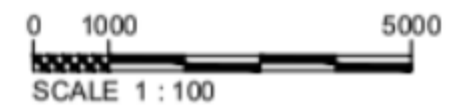

SITE CONTEXT PHOTOGRAPHS N.T.S.

Plan	Rev	Date	By	Rev	Date
P1	1	JUN 2024	FOR LISTED BUILDING CONSENT	1	1
Purpose of revision					
Stuart James Associates planning and development consultants 4th Floor, Rex House 4-12 Regent Street London SW1Y 4PE Phone: 020 722 8522 Email: office@stuartjamesassociates.co.uk Website: www.stuartjamesassociates.co.uk Twitter: @SJAssociates Company Number: 1312192 Registered in England & Wales VAT Number: 1356236 09					
ST ANDREWS' ARTS CENTRE 19 ROYAL PIER ROAD GRAVESEND DA12 2BD					
LOCATION PLAN AND SITE CONTEXT PHOTOGRAPHS					
Drawing status: PLANNING					
Scale: AS NOTED @ A3 DO NOT SCALE					
Drawing number: SJA3472a/PL01					
P1					