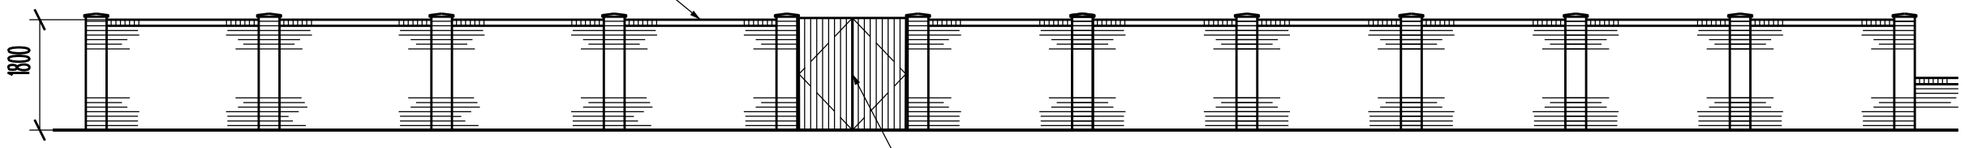

VIEW A

VIEW B

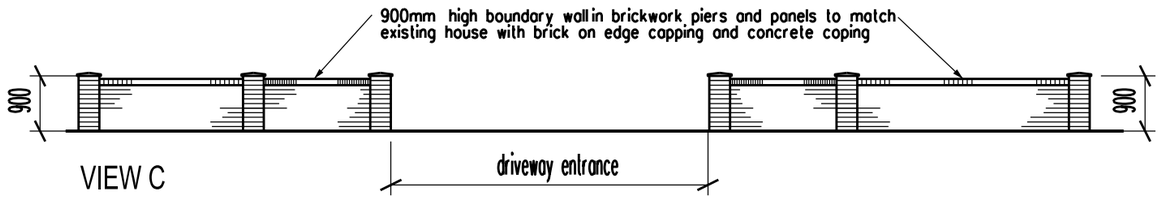

VIEW C

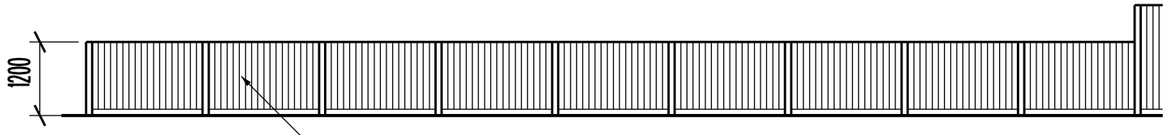

VIEW D

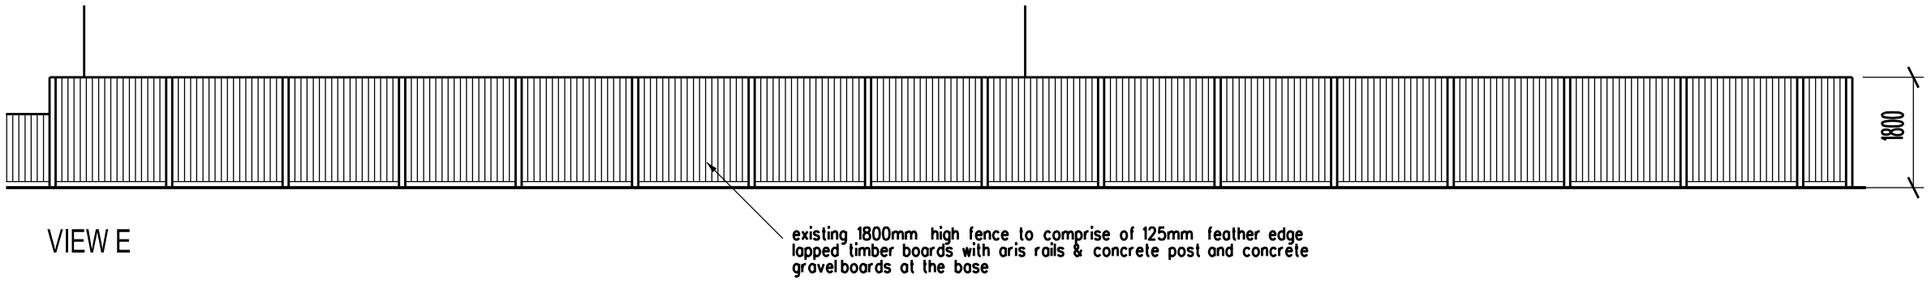

VIEW E

REMOVAL OF PLANNING CONDITIONS
7,8,9,11,12 & 13

FOR PLAN SEE DRAWING No HS/21

PLANNING APPLICATION

REVISION	DATE

ARCHITECT
TA ARCHITECTS
11 JOYDENS WOOD ROAD BEXLEY
KENT DA5 2HS Tel 07905 130591
ta140256@googlemail.com

JOB
PROPOSED LANDSCAPING AND BOUNDARY TREATMENTS
AT TOURMALANE
63 OLD WATLING STREET
GRAVESEND KENT DA11 7NT

DRAWING
BOUNDARY WALLS AND FENCES DETAILS

SCALE 1:100 AT A3
DATE JUNE 2026

DRAWING NO. HG/22

0 1 2 3 4 5 10 metres