


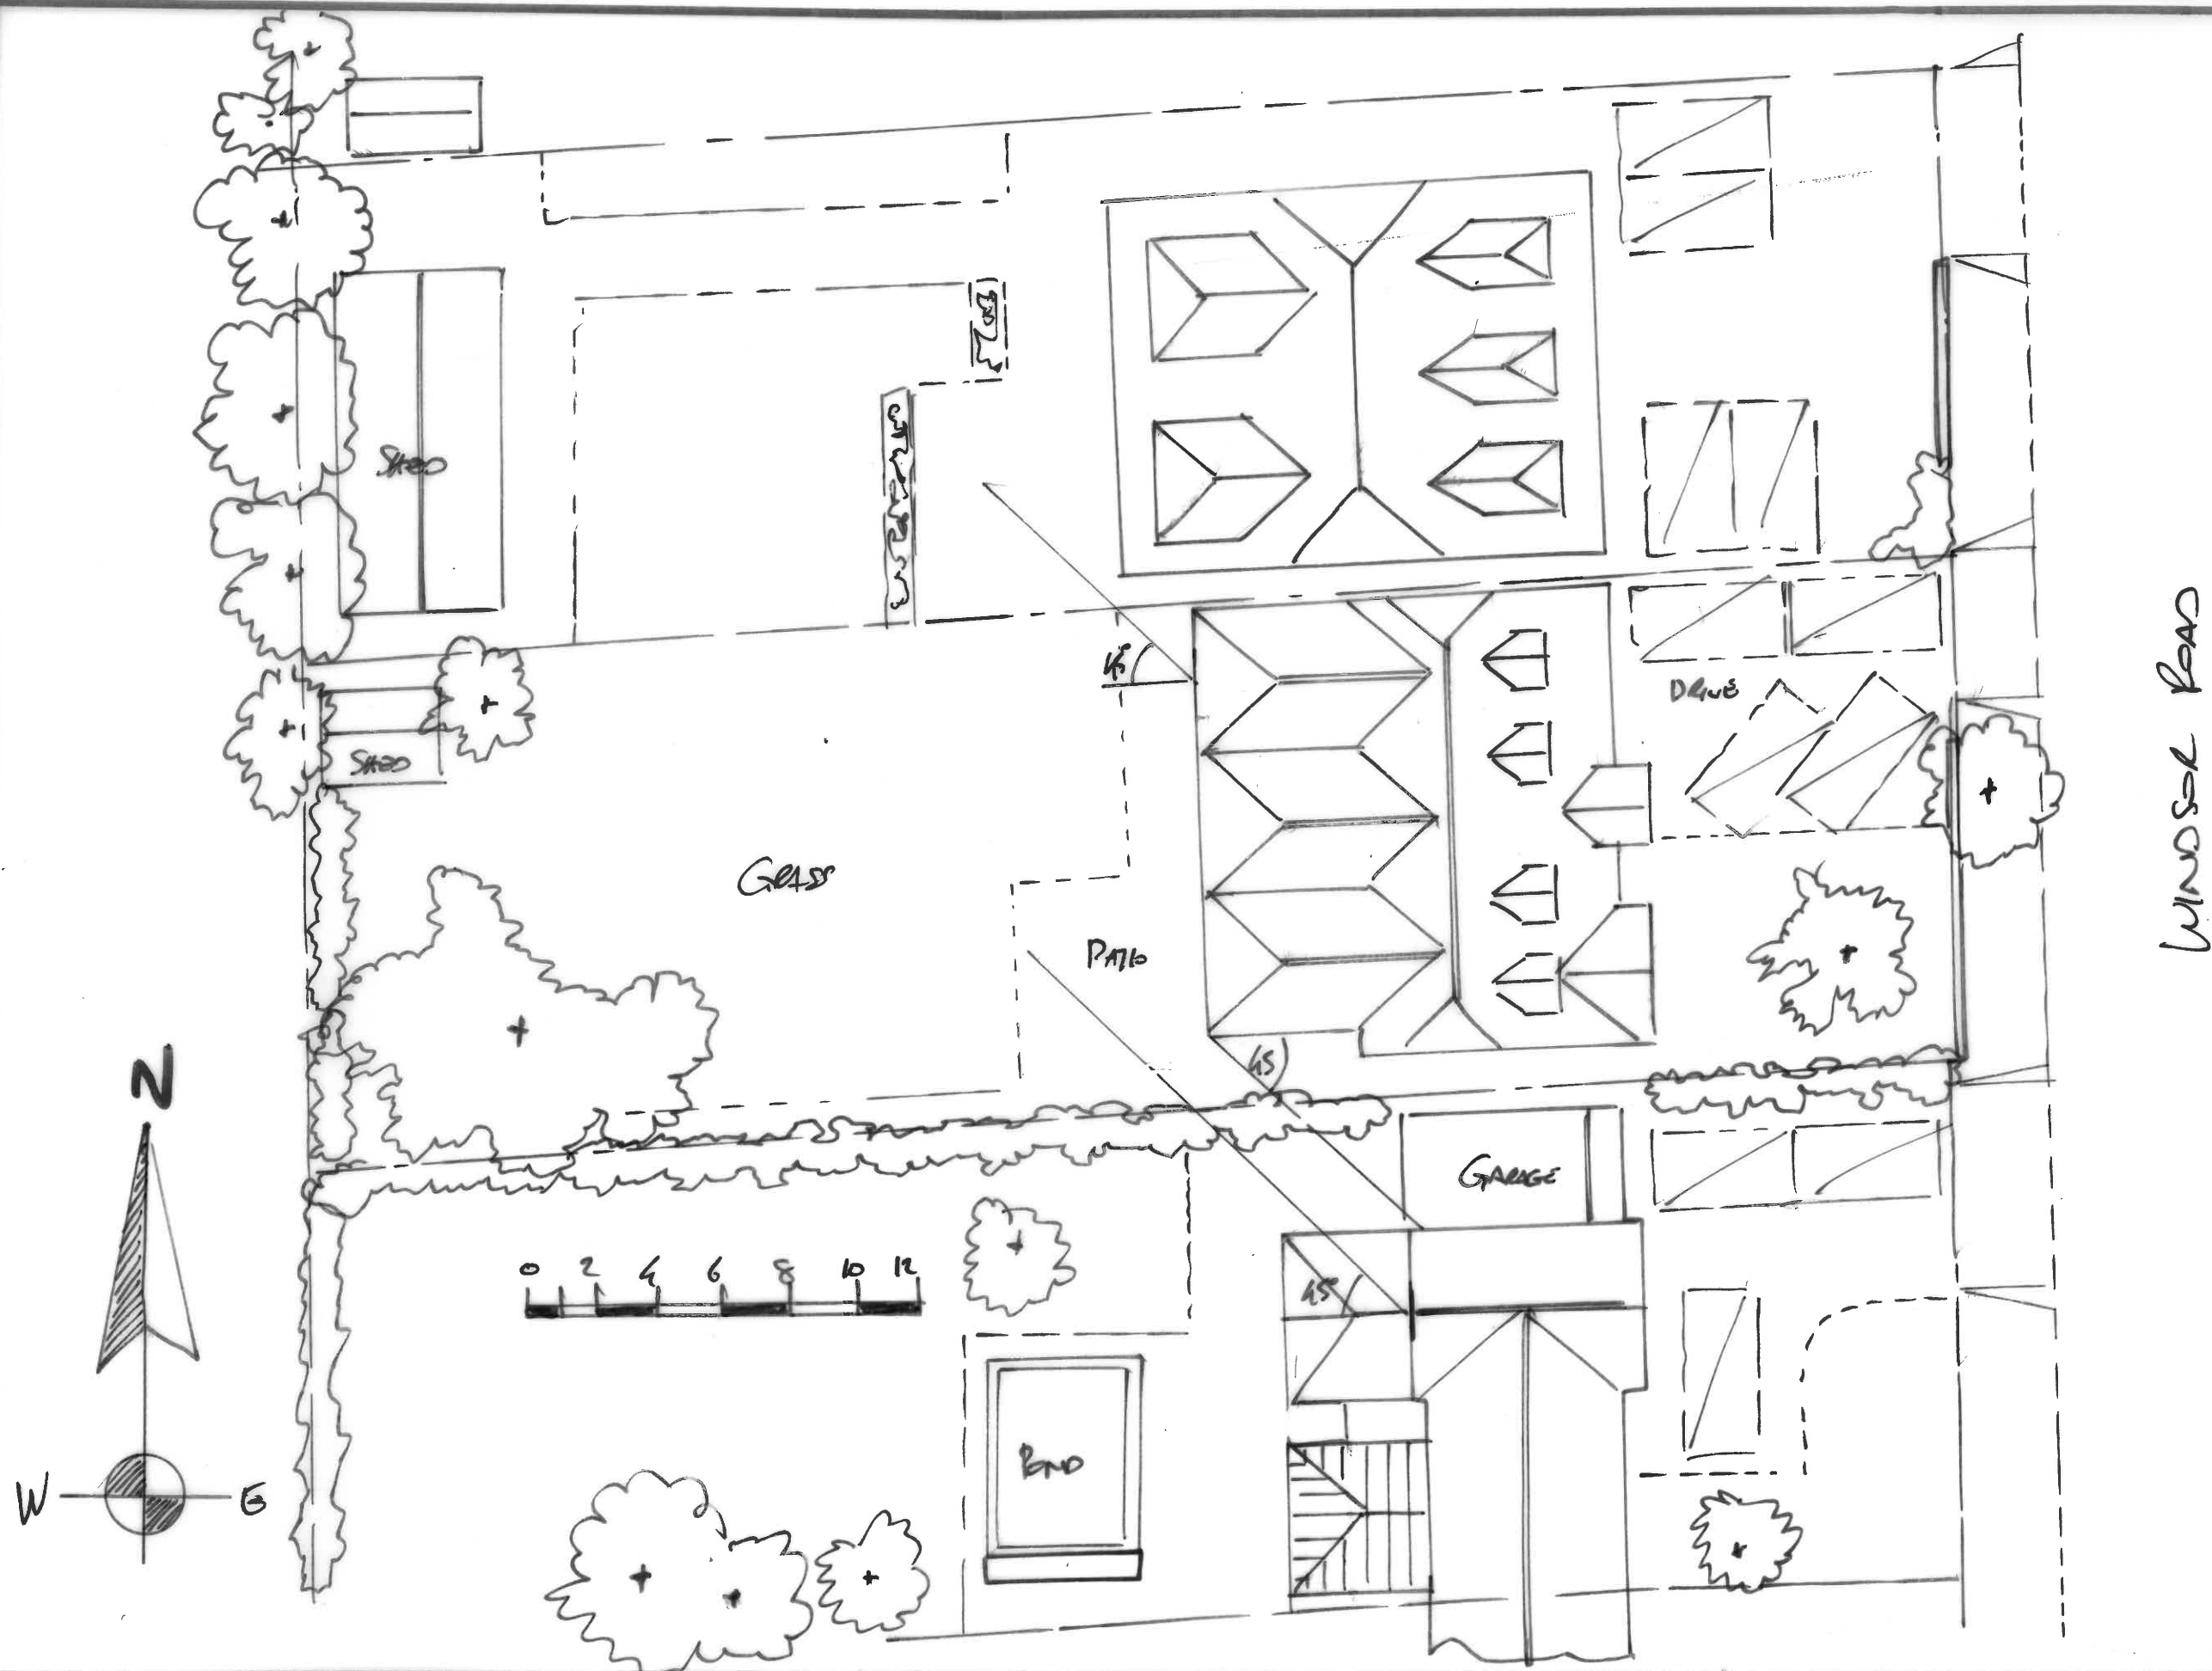

PROJECT	TITLE	DATE	SCALE	DRAWING	REV
30 WINDSOR ROAD GRAVESEND	BLOCK PLAN PROPOSED (STREET SCENE)	MARCH / 2026	1:200 @ A3	DKM / 8199 / 09	01