


9B Spring Grove dropped kerb

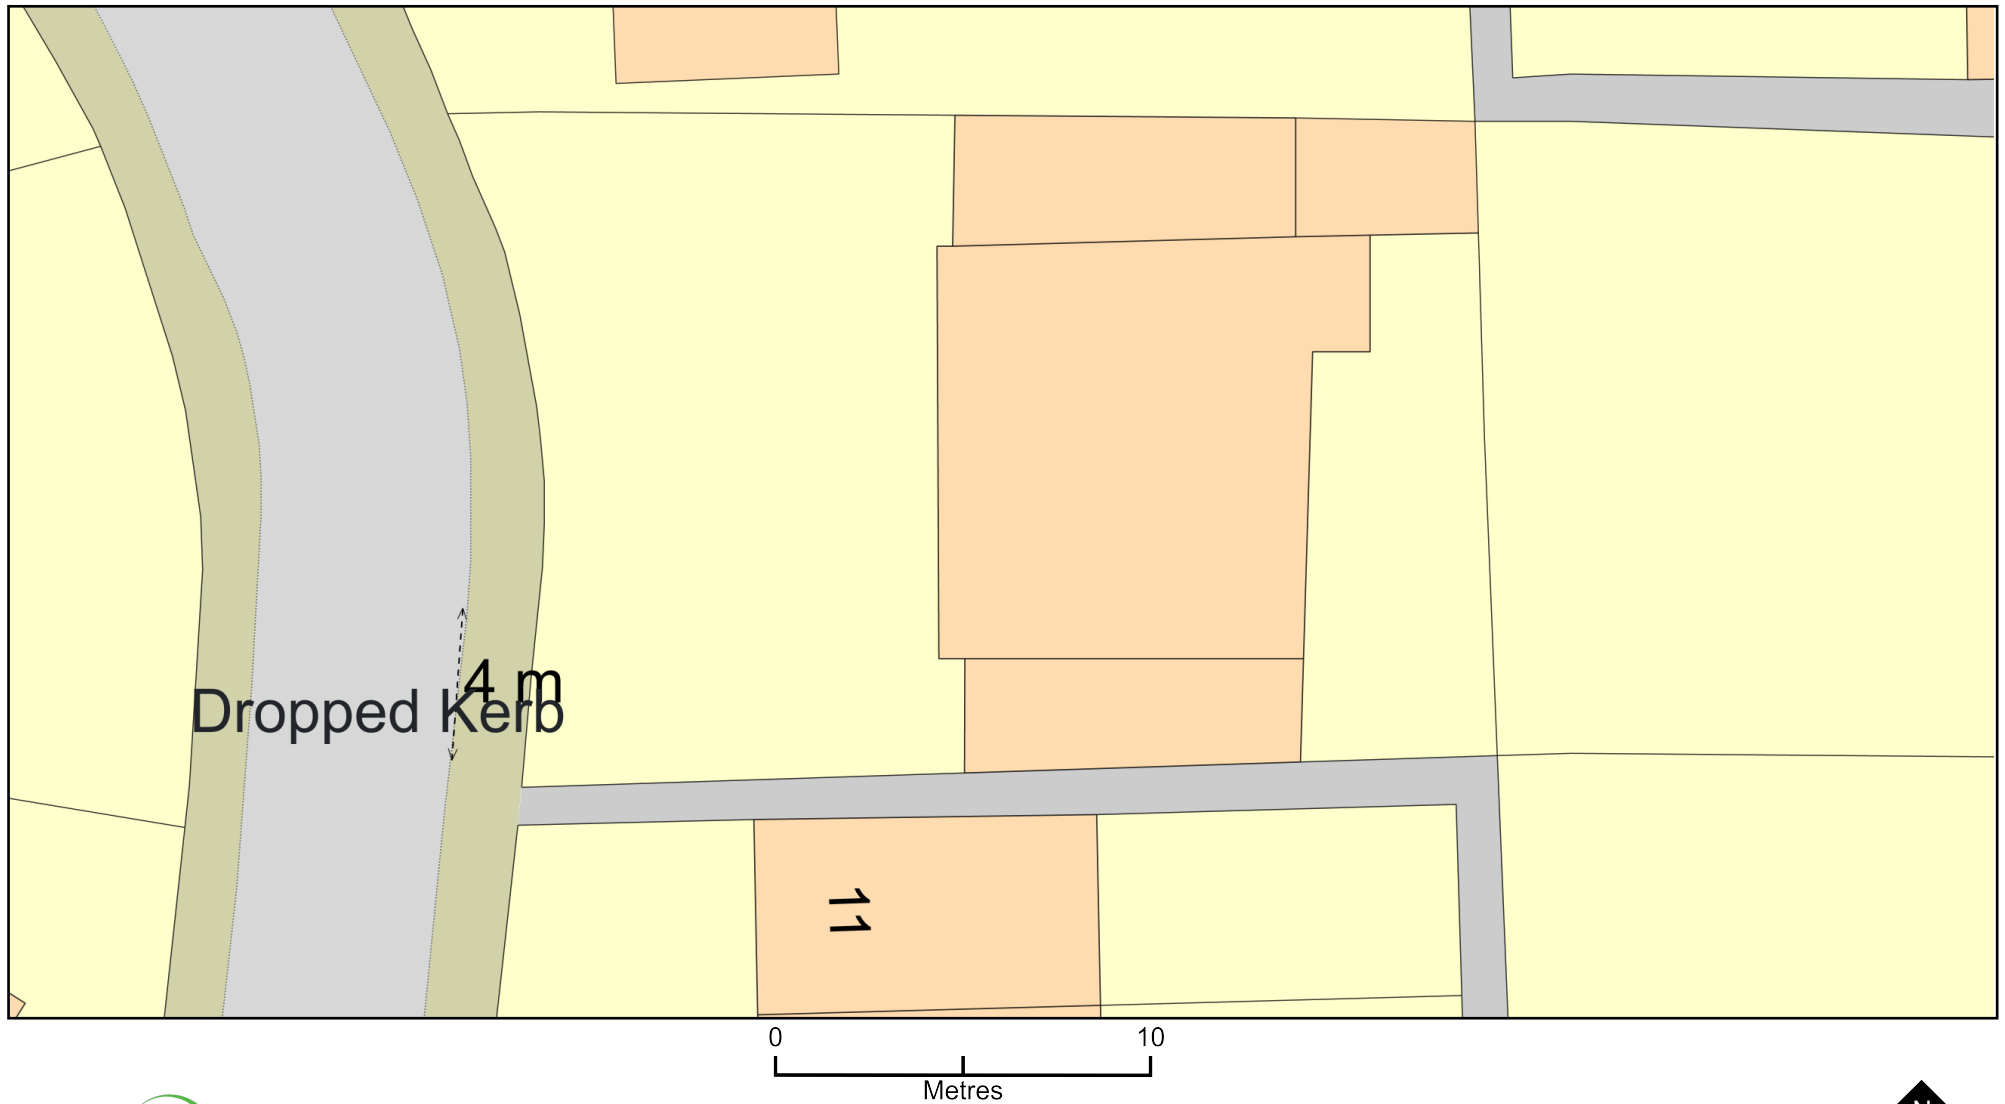

Plan Produced for: Michael Osibona

Date Produced: 31 Mar 2026

Plan Reference Number: TQRQM26090102329600

Scale: 1:200 @ A4

© Crown copyright and database rights 2025 OS 100042766