



EXISTING BLOCK PLAN

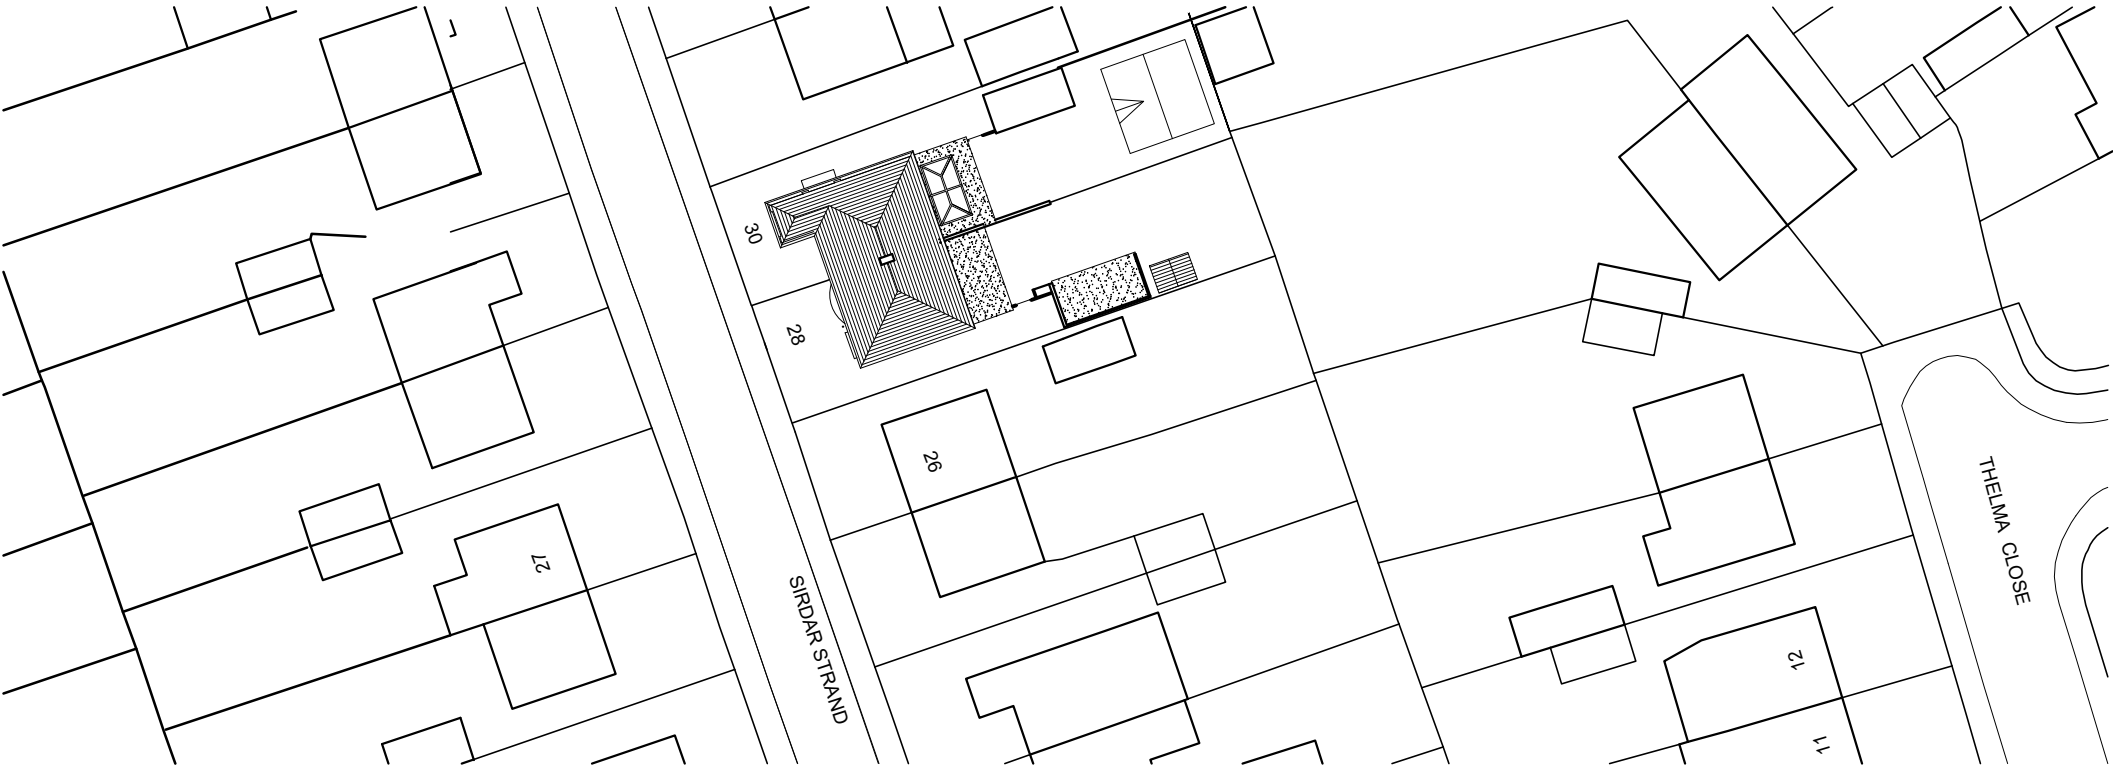


PROPOSED BLOCK PLAN

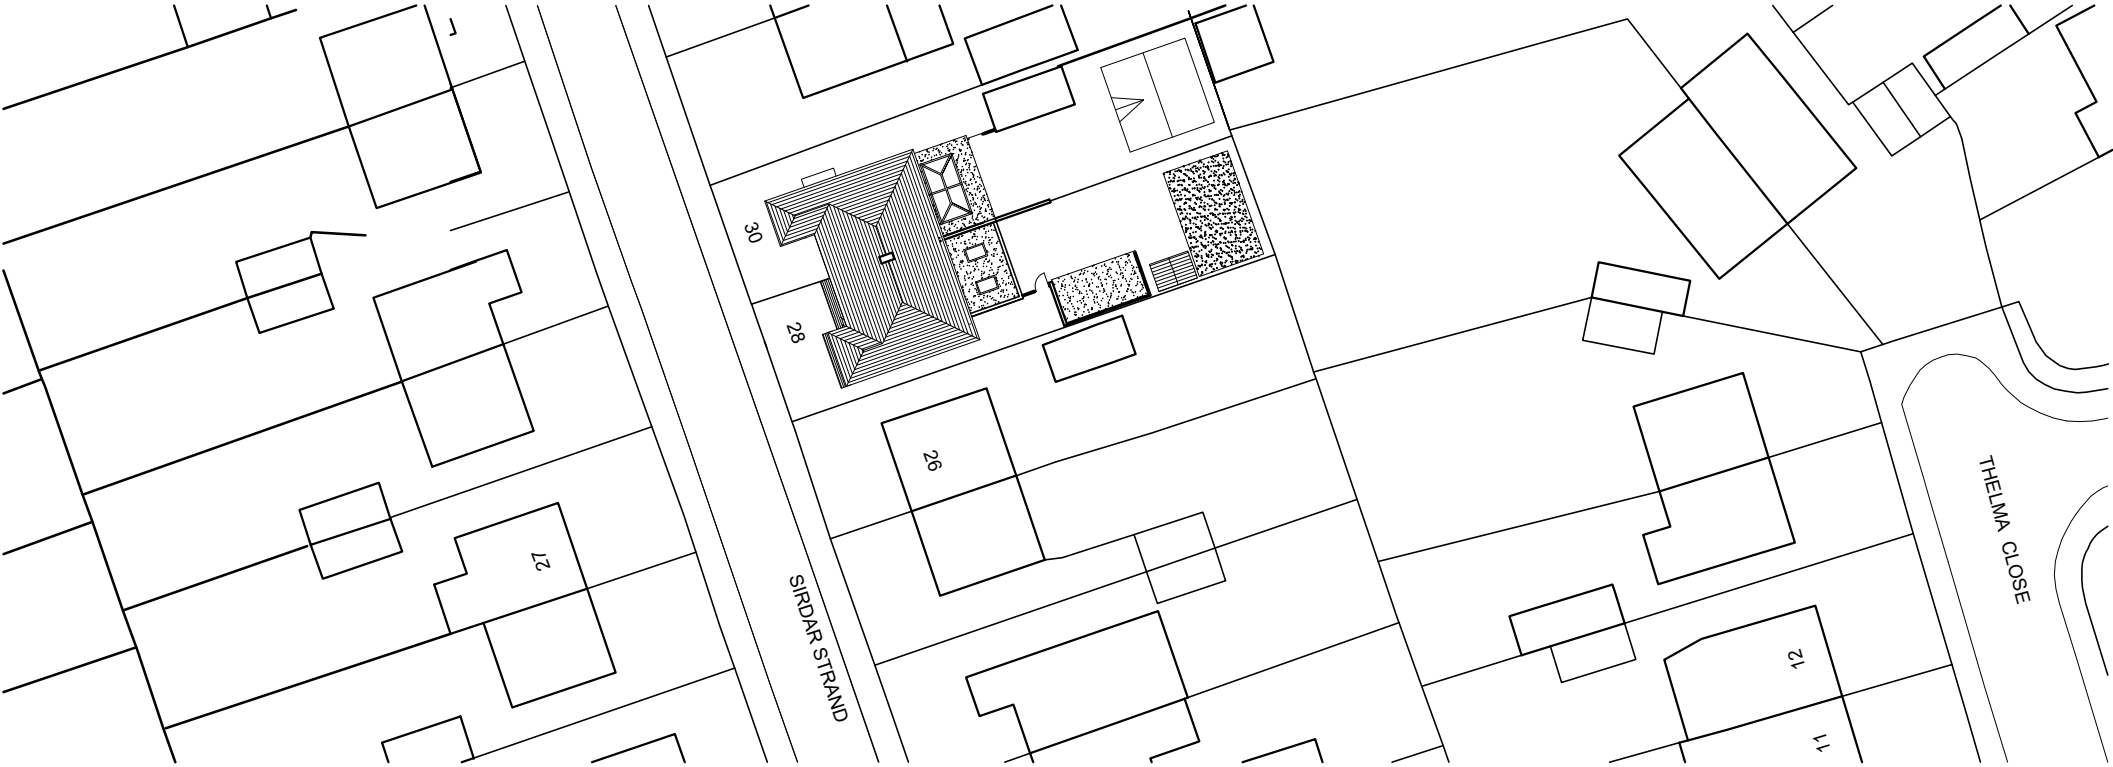

Ordnance Survey, (c) Crown Copyright 2023.
All rights reserved. Licence number 100022432

NOTES:
Do not scale this drawing
All dimension must be checked on site before fabrication / construction
Material & workmanship shall be to the best of their respective kind and in accordance with current British and European Standards & Codes of Practice, Statutory Authority & Manufacturers recommendations / specification

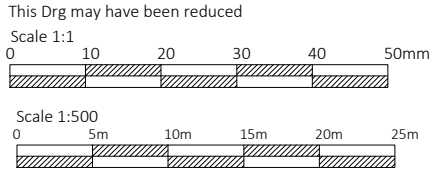

AMENDMENTS

J M D
Property Services
28 Sirdar Strand
Riverview Park
Gravesend
Kent.
DA12 4LP
t : 01474 740299
e : info@jmdd.co.uk

Client / Location
Mr & Mrs Burden
28 Sirdar Strand
Gravesend
Kent
DA12 4LP

Job Title
Two storey front and side extension,
extend existing single storey rear
extension, garage conversion to provide
storage / studio and summer house

Drawing Title
Existing & Proposed
Block Plan

Scale
1:500 @ A3
Date
March 2026

Designed by MB	Drawn by MB	Checked by Client (CL)	Approved by Client
-------------------	----------------	---------------------------	-----------------------

Drawing No. JMD-1215-B-020	Revision P1
-------------------------------	----------------

Status
Planning Issue

File Ref:
JMD-1215-E-Drawing-02