

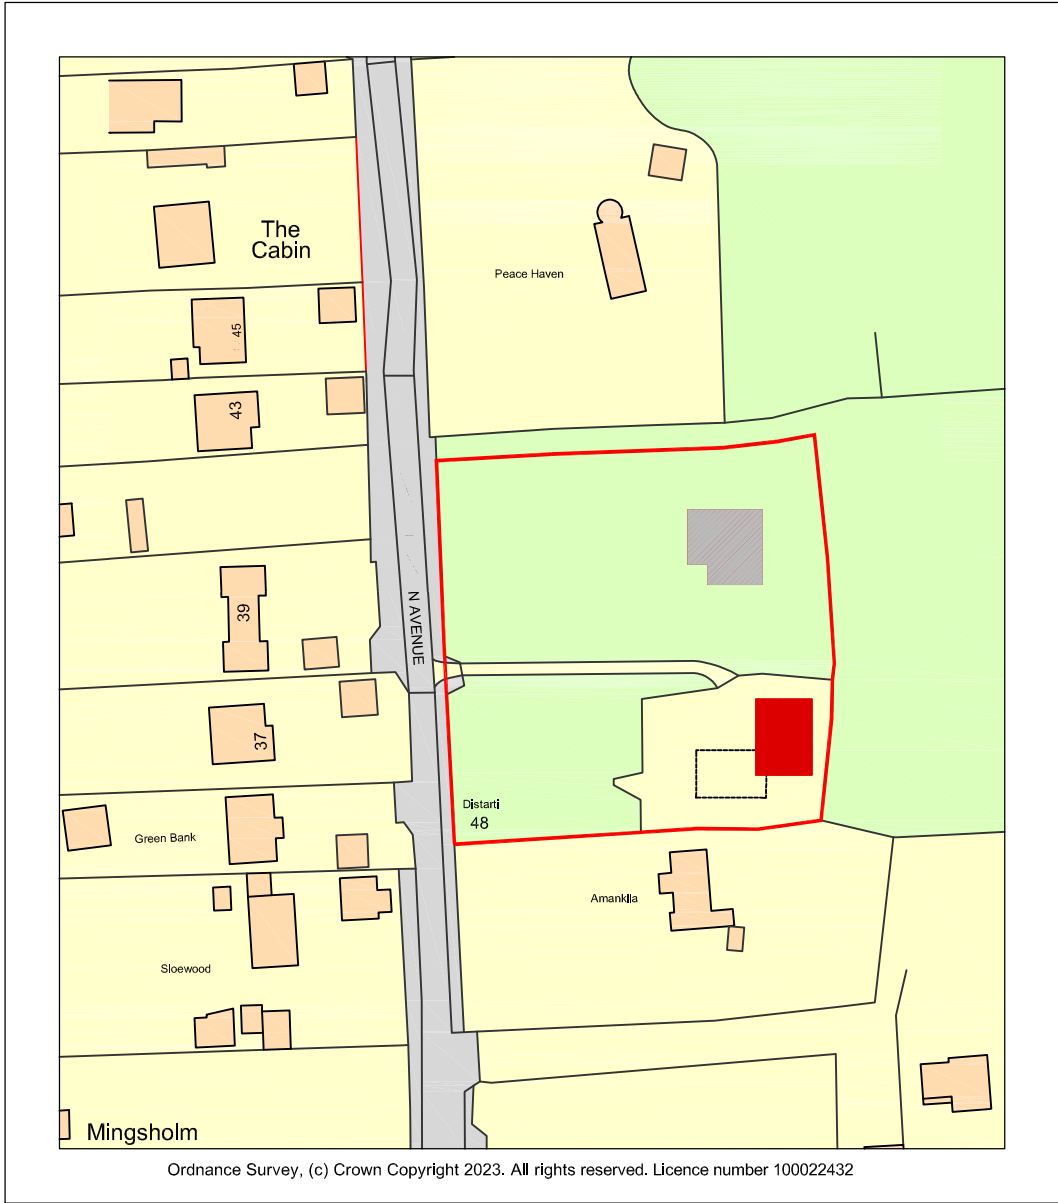


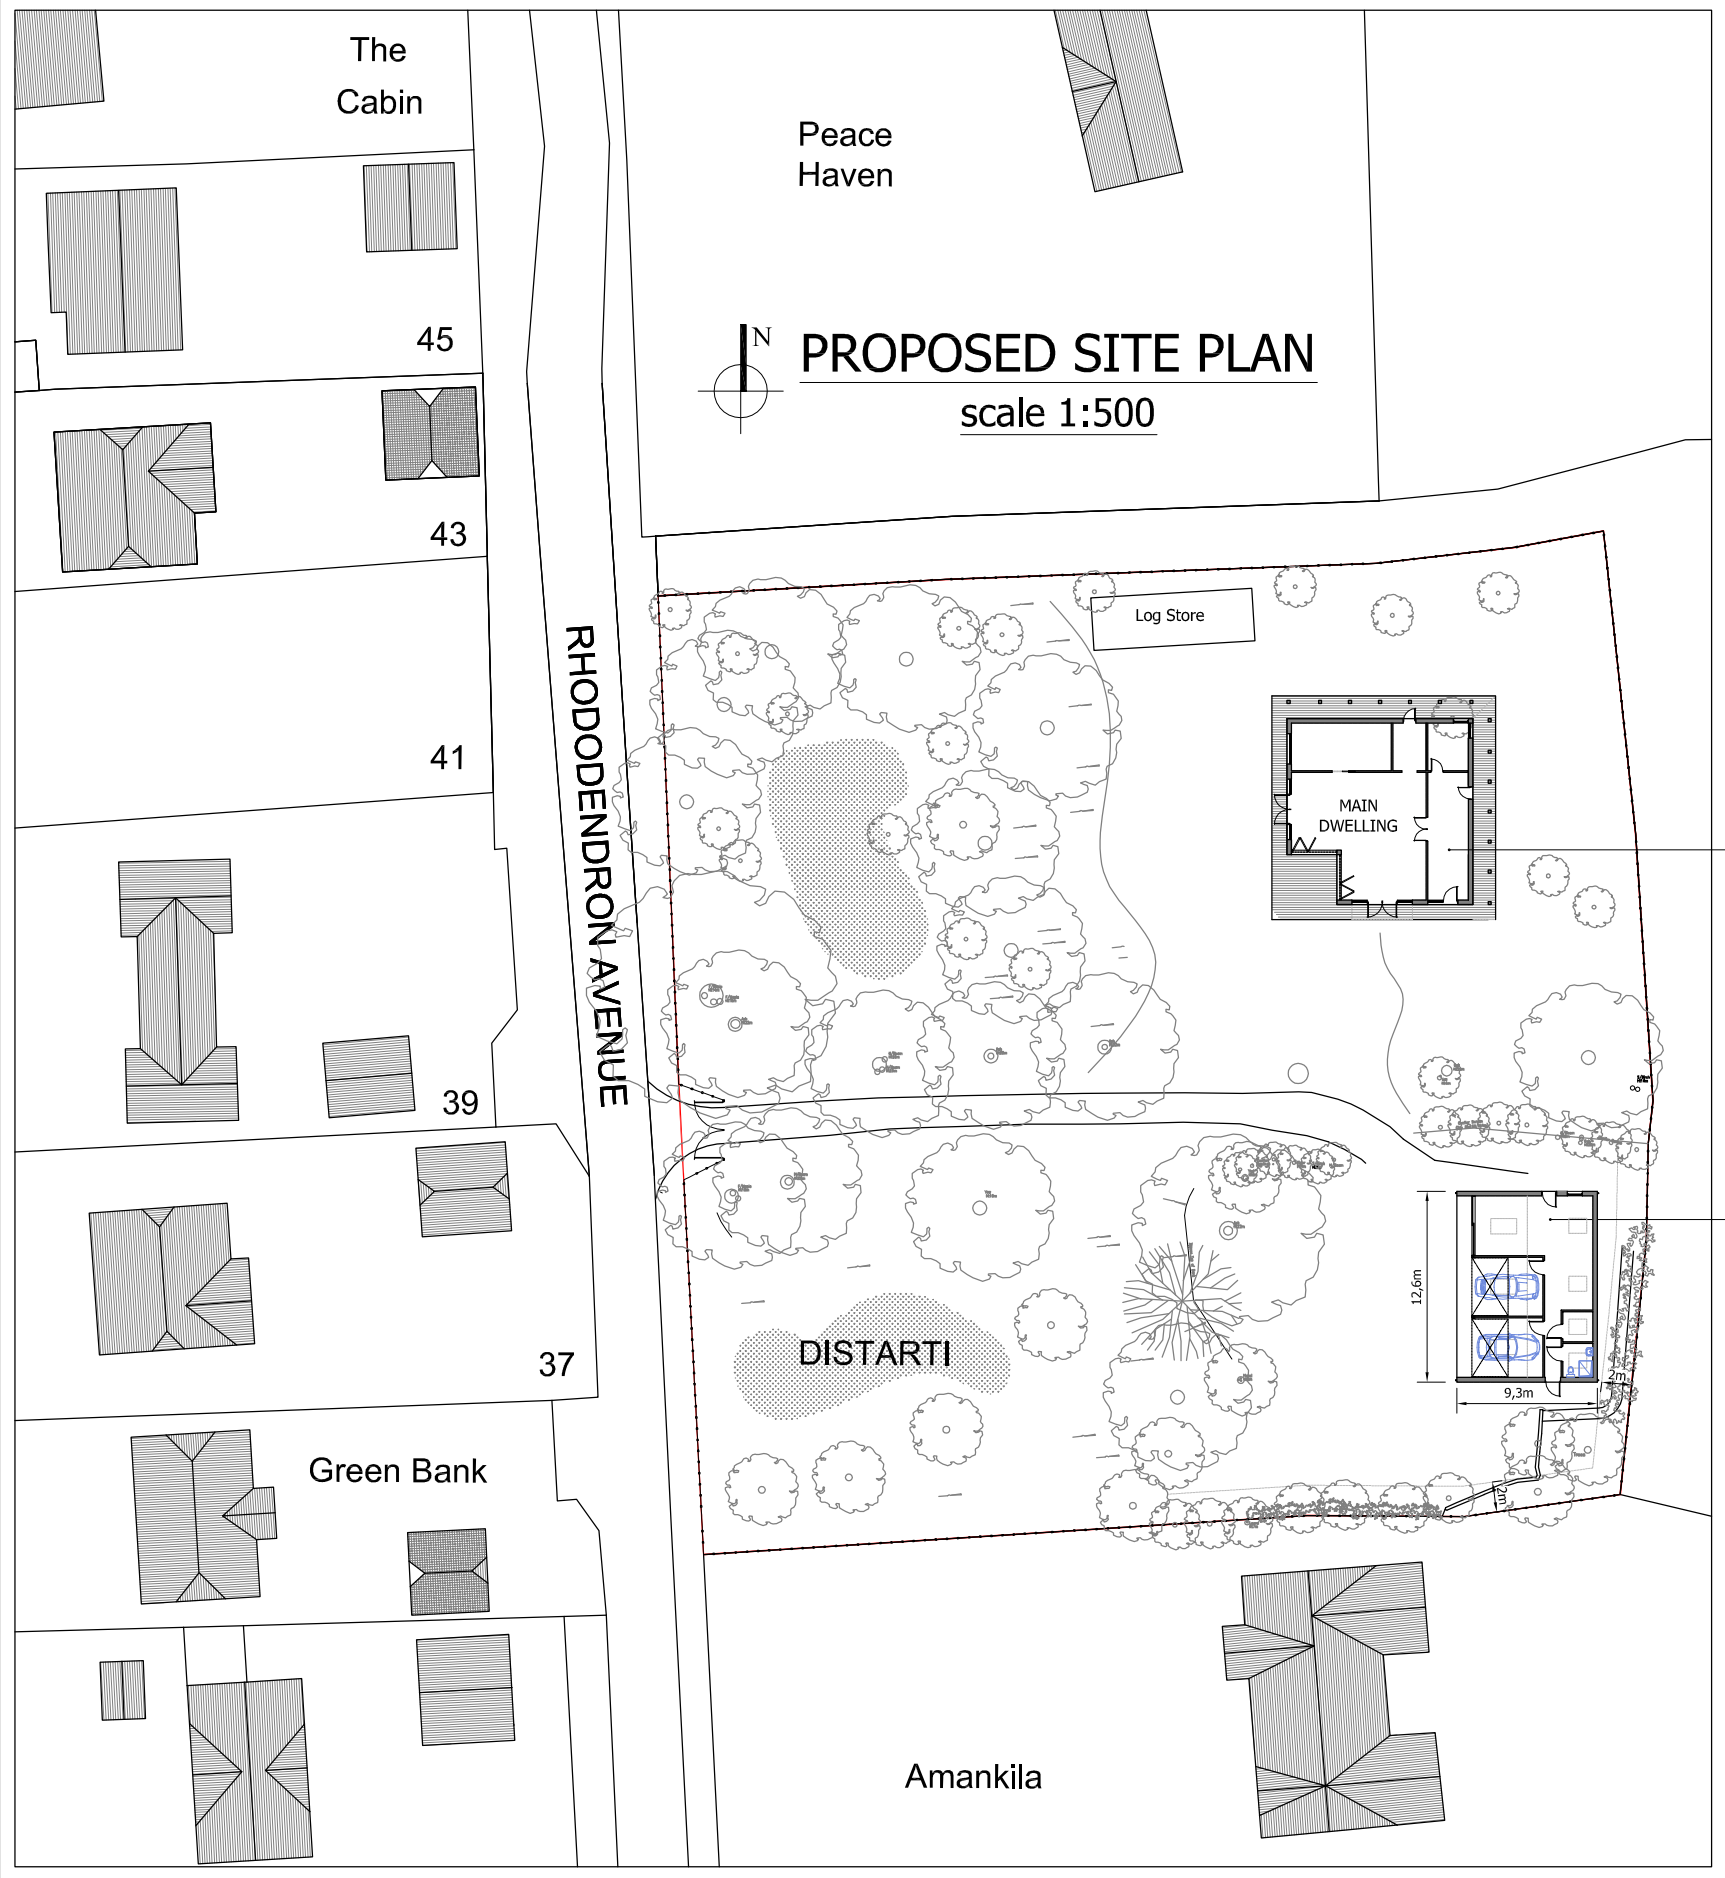

LOCATION PLAN
scale 1:1250

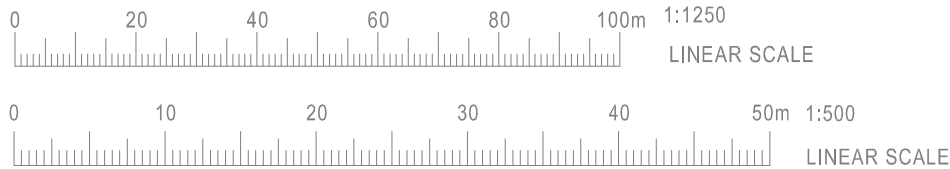

Recently constructed
main dwelling

Proposed Outbuilding

CADGUYS ARCHITECTURAL SERVICES



15-17 Middle Street,
Brighton, BN1 1AL
T: 0751 20 90 919
E: Sonny@cadguys.co.uk
W: www.cadguys.co.uk

Project
DISTARTI, 48 RHODODENDRON AVENUE, MEOPHAM, GRAVESEND, DA13 0TT

Drawing Title
Proposed Site & Block Plans

Date
APR-2026

Scale
1:100/A3

Project No.
CG-284

Drawing No.
OB/00

Drawn by/Checked by
SM

Rev
A

Date
140426

Details
Prepared for Householder app

Dimensions to be verified on site
by contractor prior to
commencement of work

This is the copyright of the practice
and may not be reproduced in part
or in whole without the prior
written consent of the practice.