


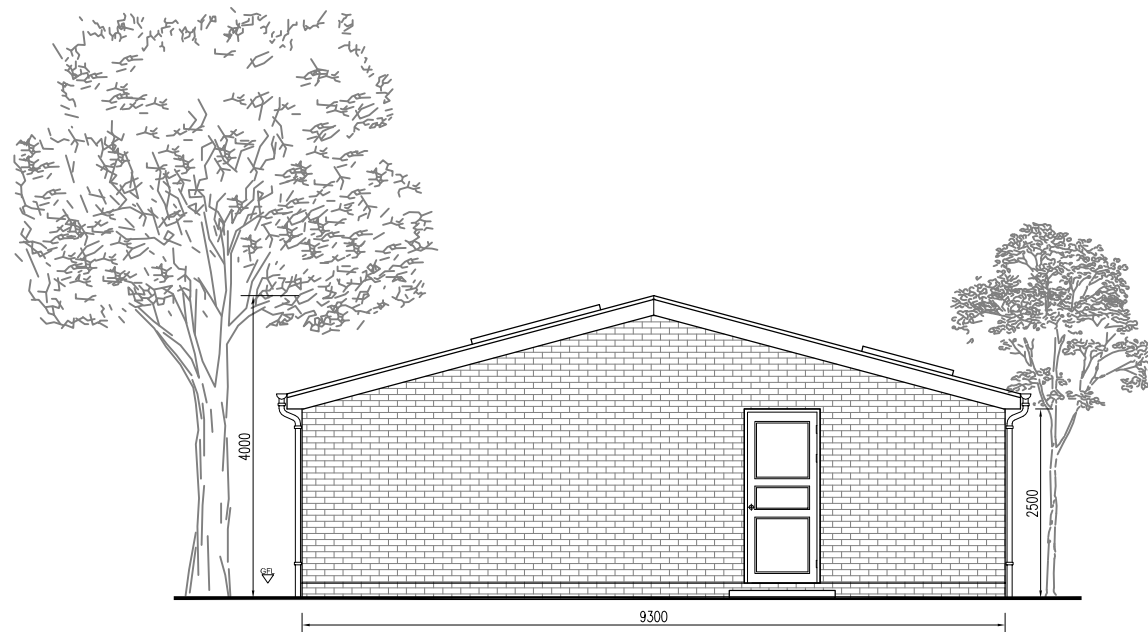

PROPOSED SIDE ELEVATION
scale 1:100



PROPOSED SIDE ELEVATION
scale 1:100



CADGUYS ARCHITECTURAL SERVICES

Project
DISTARTI, 48 RHODODENDRON AVENUE, MEOPHAM, GRAVESEND, DA13 0TT

Rev	Date	Details

Dimensions to be verified on site
by contractor prior to
commencement of work



CAD
GUYS

07512090919
www.cadguys.co.uk
sonny@cadguys.co.uk

15-17 Middle Street,
Brighton, BN1 1AL
T: 0751 20 90 919
E: Sonny@cadguys.co.uk
W: www.cadguys.co.uk

Drawing Title
Proposed Elevations Out Building

Date
APR-2026

Scale
1:100/A3

Project No.
CG-284

Drawing No.
OB/04

Drawn by/Checked by
SM

This is the copyright of the practice
and may not be reproduced in part
or in whole without the prior
written consent of the practice.