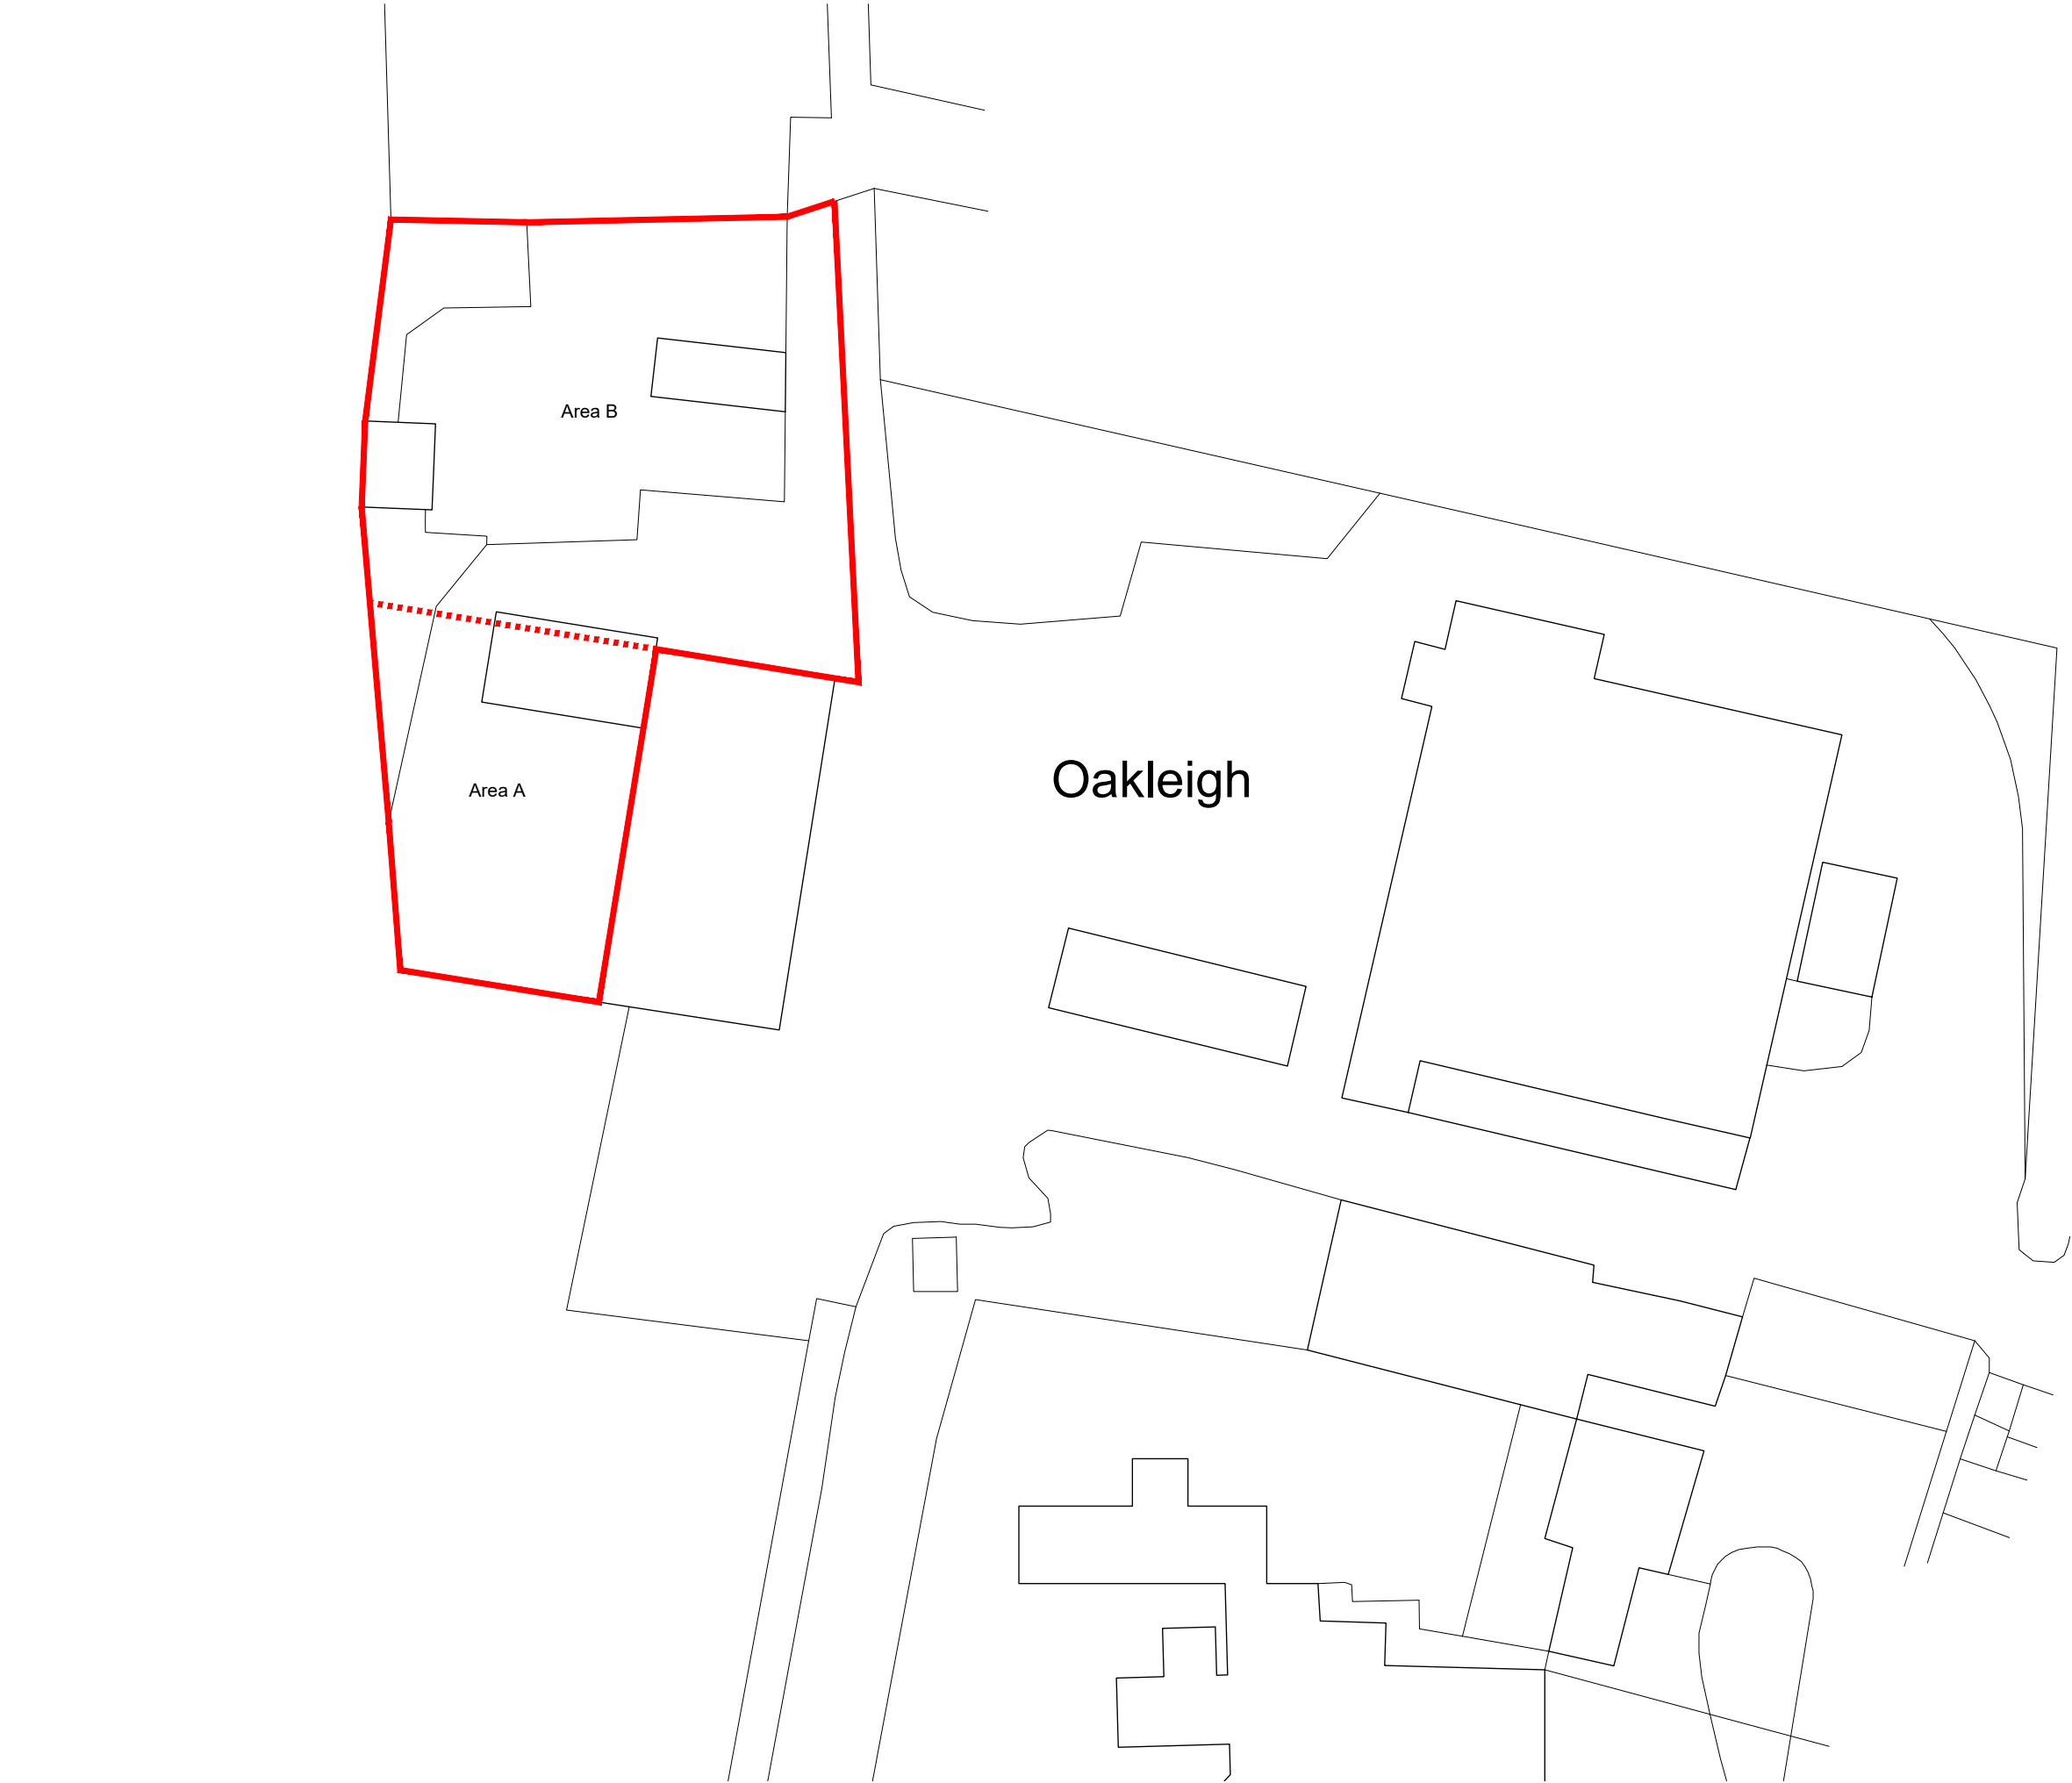


P.3035.dwg
OS LICENCE NO. 100 022432
Contractors must verify all dimensions on site prior to commencement of works.
DO NOT scale from this drawing. **FOR PLANNING PURPOSES ONLY.** Drawing to be read in accordance with other schematic documentation. It is the responsibility of the client/employer to instruct a suitably qualified specialist to conform with the requirements of the current CDM 2015 Regulations. Client/employer to appoint a principal designer/contractor, as required under the HSE legal requirements. Refer to www.hse.gov.uk for further guidance. © Drawings and designs are copyright of Bloomfields and must not be copied without prior consent.

Notes:

- Key:**
- Planning Boundary (1639m²)
 - Ownership Boundary

Issued for Planning

Revision:	Rev By:	Checked By:
A. 30.05.2023	EGT	MJR



01892 831 600
www.bloomfieldsltd.co.uk
drawing@bloomfieldsltd.co.uk

Client:
J Worley

Project:
Application for LDC

Site Address:
Oakleigh Farm,
Buckland Road, Higham
Rochester, ME3 7HY

Scale:
1:500 @ A3

Drawn By:
EGT

Date:
12.05.2023

Checked By:
MJR

Drawing Title:
Existing Block Plan

St: | Job No: | Drawing No: | Rev:

P.3035.020.A