




Drawing No. 12 - Part A - FRONT

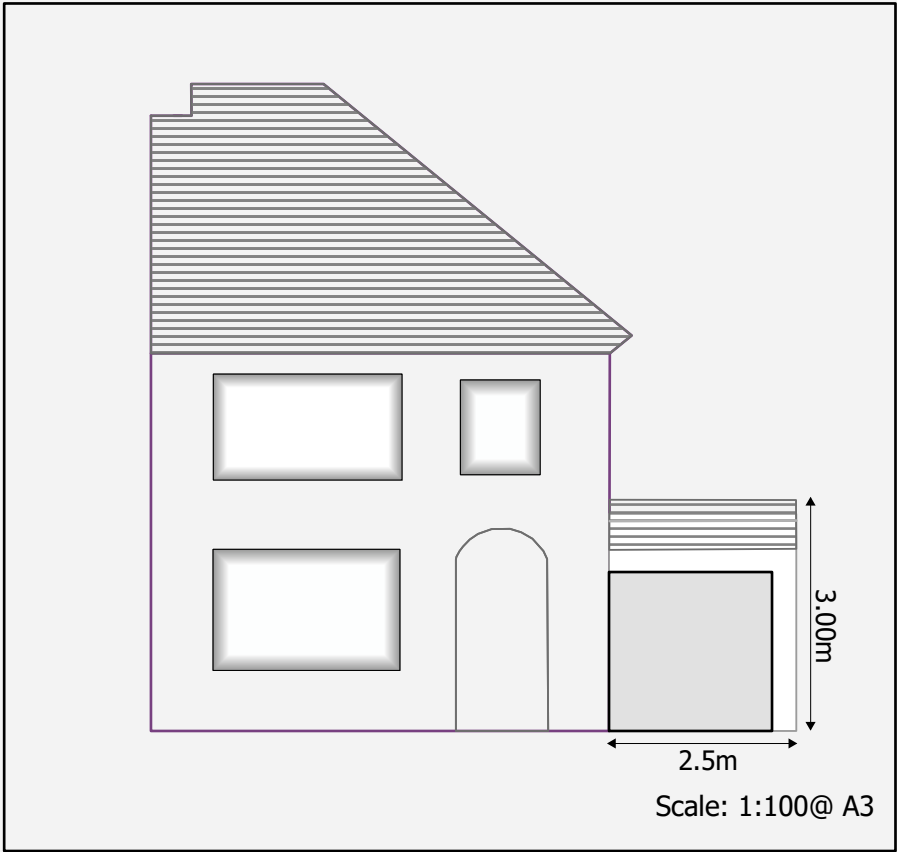

Drawing No. 12 Part B - SIDE

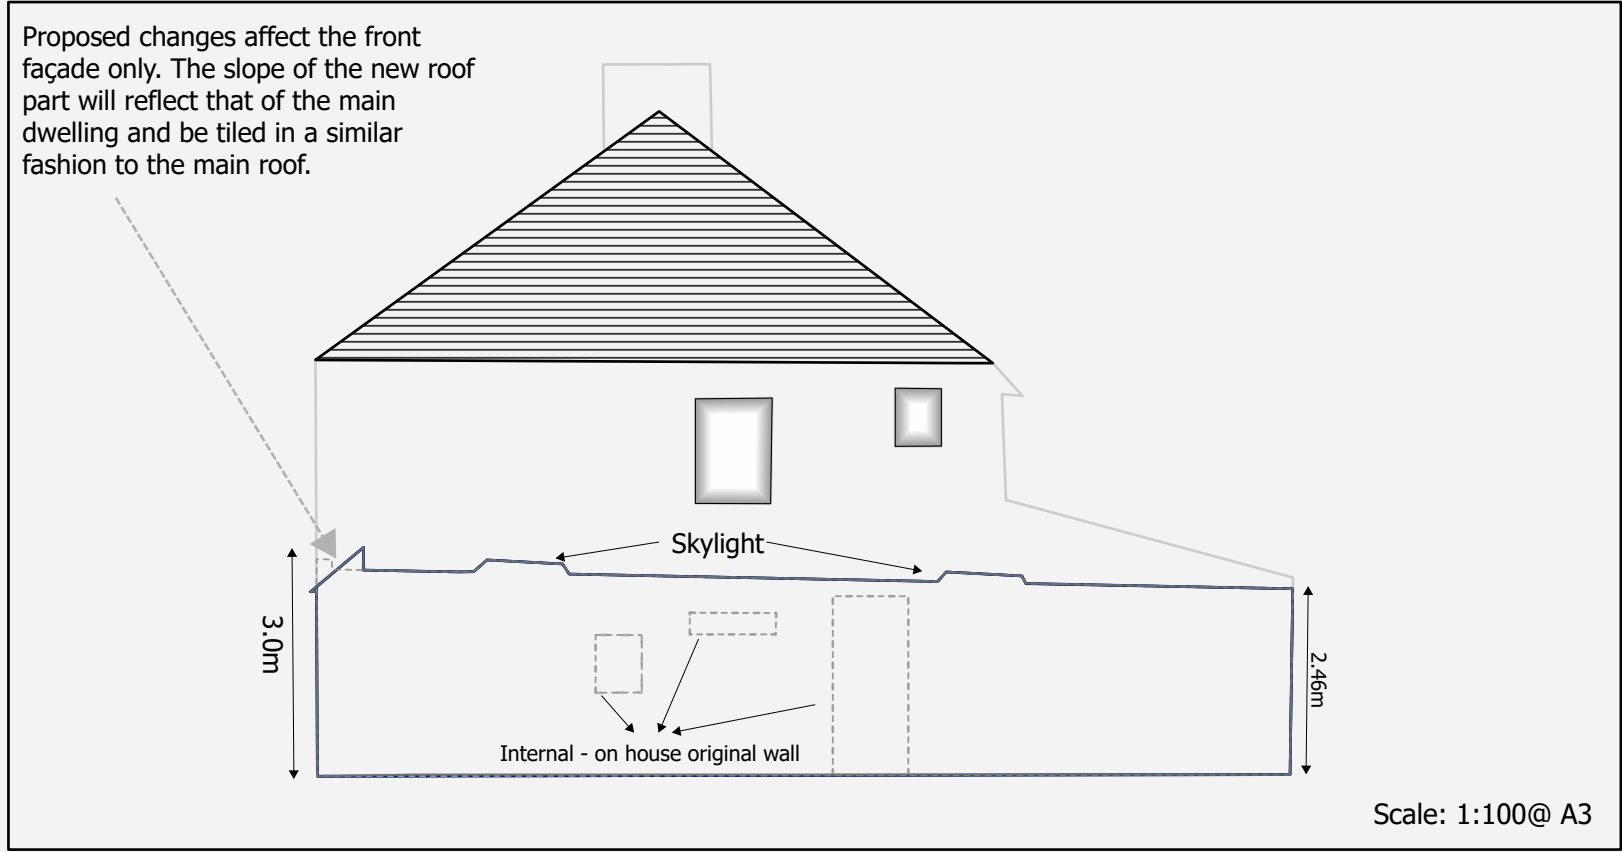

Drawing No. 12 Part C - REAR

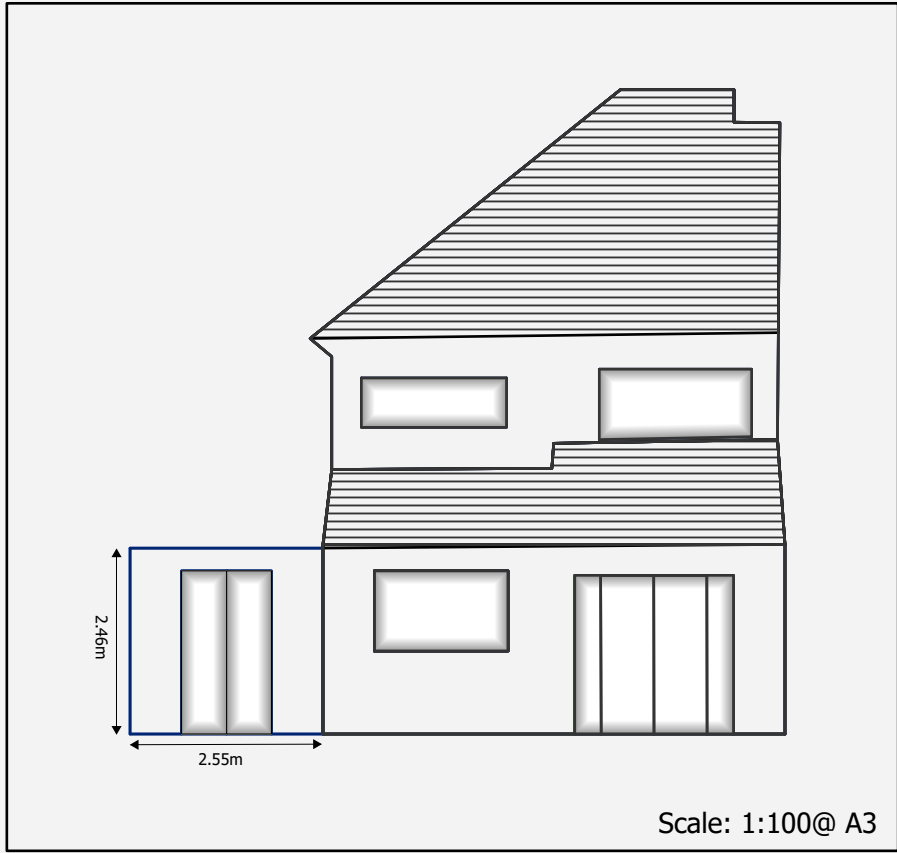


Notes

The front façade will be pebble-dashed and painted white to match the main house. The bricks at the lower right side will be updated to match those the other side of the garage door.

None of the roof apart from the front is visible from any aspect due to the scope of the neighbouring extension.

Drawing No. 12 - Proposed

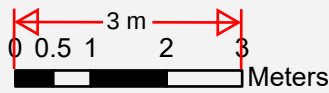

Scale for drawings only
(not applicable to images)