


Site Layout  
1:500



Location Plan  
1:1250

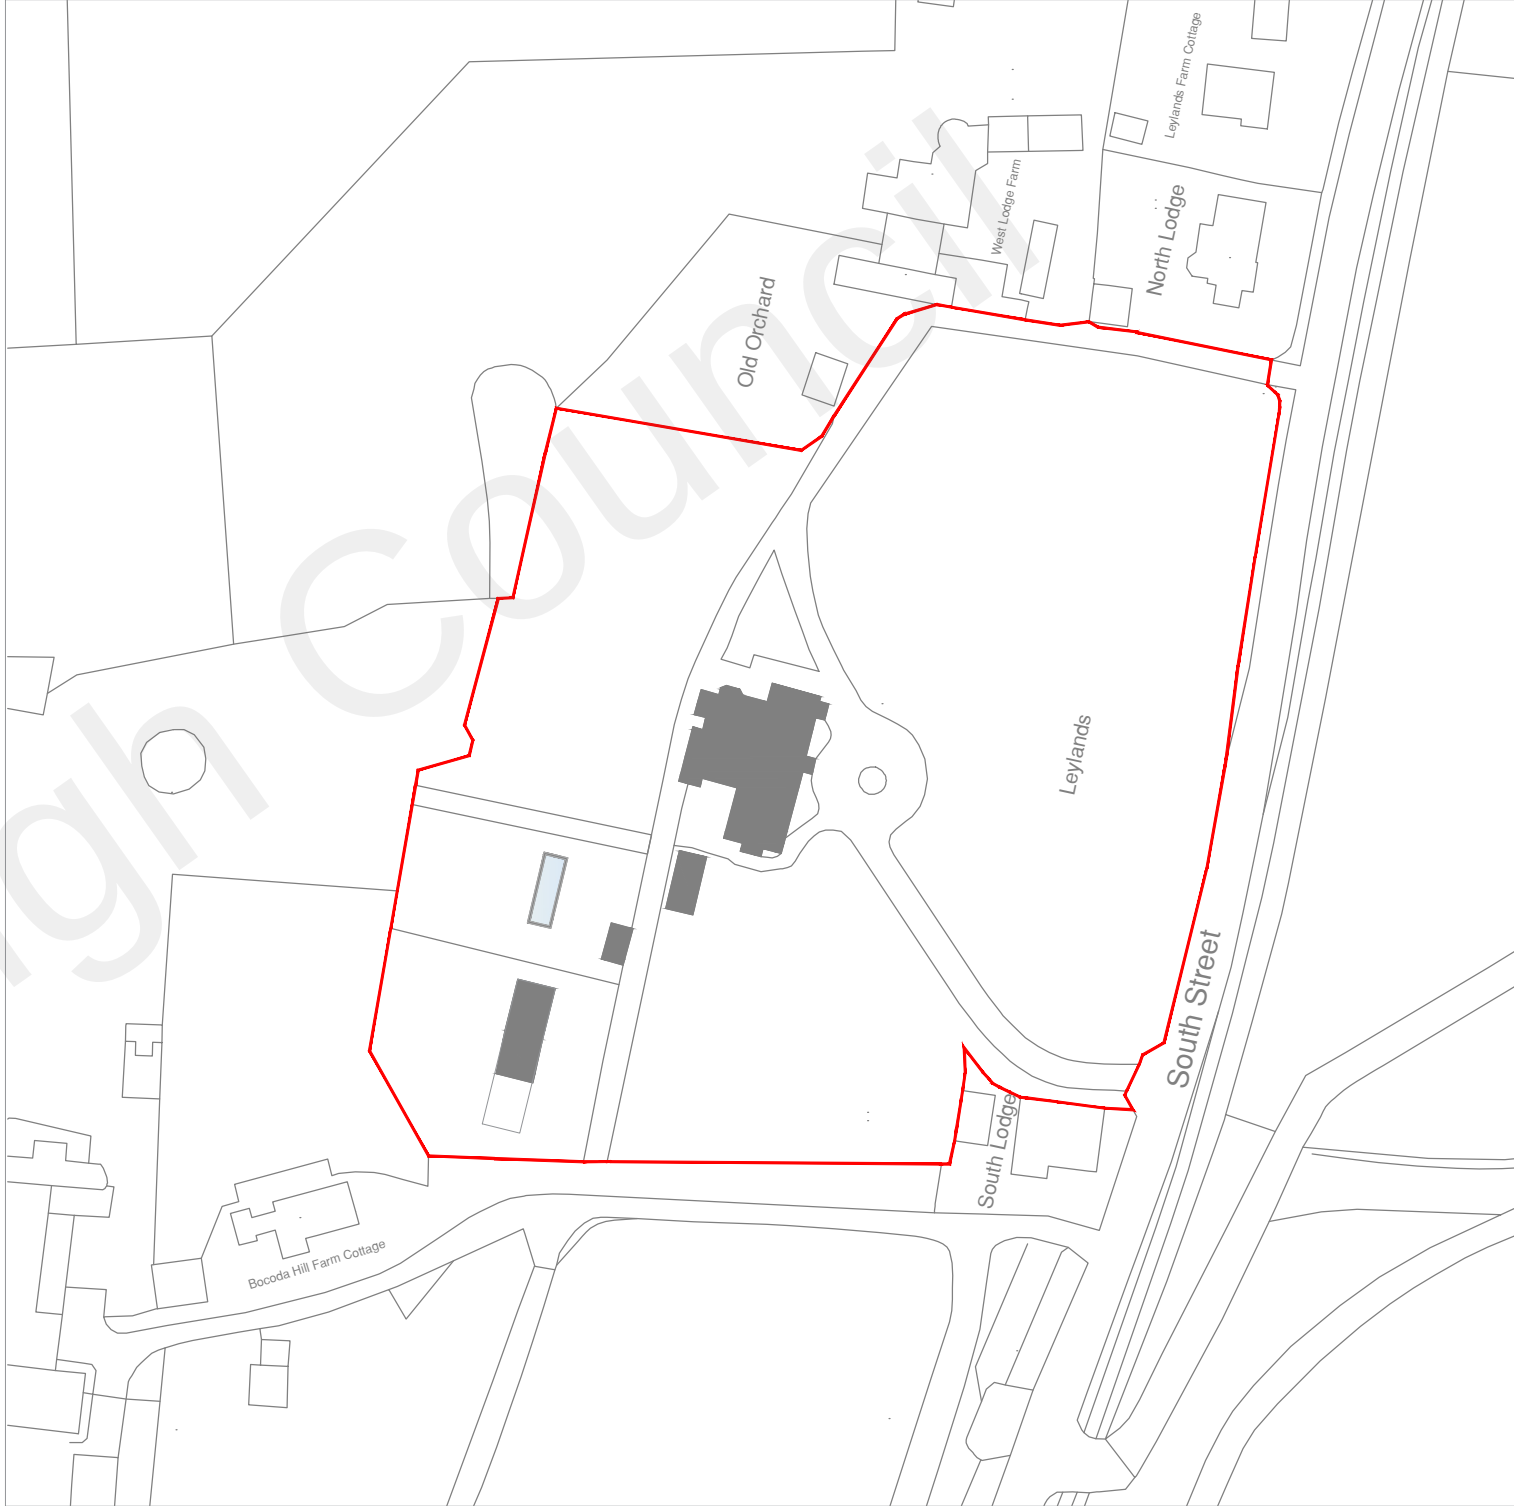

- Notes:
- Do not scale from this drawing.
  - All dimensions to be verified on site and is in mm.
  - Builder to verify all dimensions, heights and levels prior to commencement of work.
  - All documents shall be checked to ensure that they are compatible by the contractor before construction commences. In the event of apparent ambiguity or contradiction the engineer and/ or architect shall be notified immediately.
  - The contractor in preparing his estimate shall visit the site and acquaint himself with the problems involved.
  - The contractor shall issue all statutory notices to the local Authority during progress and completion of works.




|                  |              |     |       |
|------------------|--------------|-----|-------|
| A                | -            | -   | -/-/- |
| REV:             | DESCRIPTION: | BY: | DATE: |
| STATUS: PLANNING |              |     |       |



Whitehall Place  
47 The Terrace,  
Gravesend, Kent  
DA12 2DL  
01474 247 787  
info@barronedwards.co.uk  
www.barronedwards.co.uk

SITE: Leylands, Wrotham Road  
South Street  
Gravesend, Kent  
DA13 0QG

TITLE: Site Layout  
Location Plan

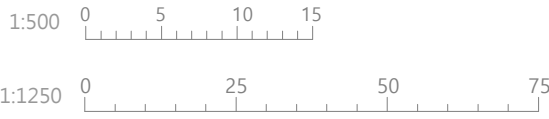

|                               |                     |                |
|-------------------------------|---------------------|----------------|
| SCALE AT A0:<br>1:500, 1:1250 | DATE:<br>14/09/2021 | DRAWN:<br>SR   |
| PROJECT NO:<br>2106-06 B      | DRAWING NO:<br>001  | REVISION:<br>A |