



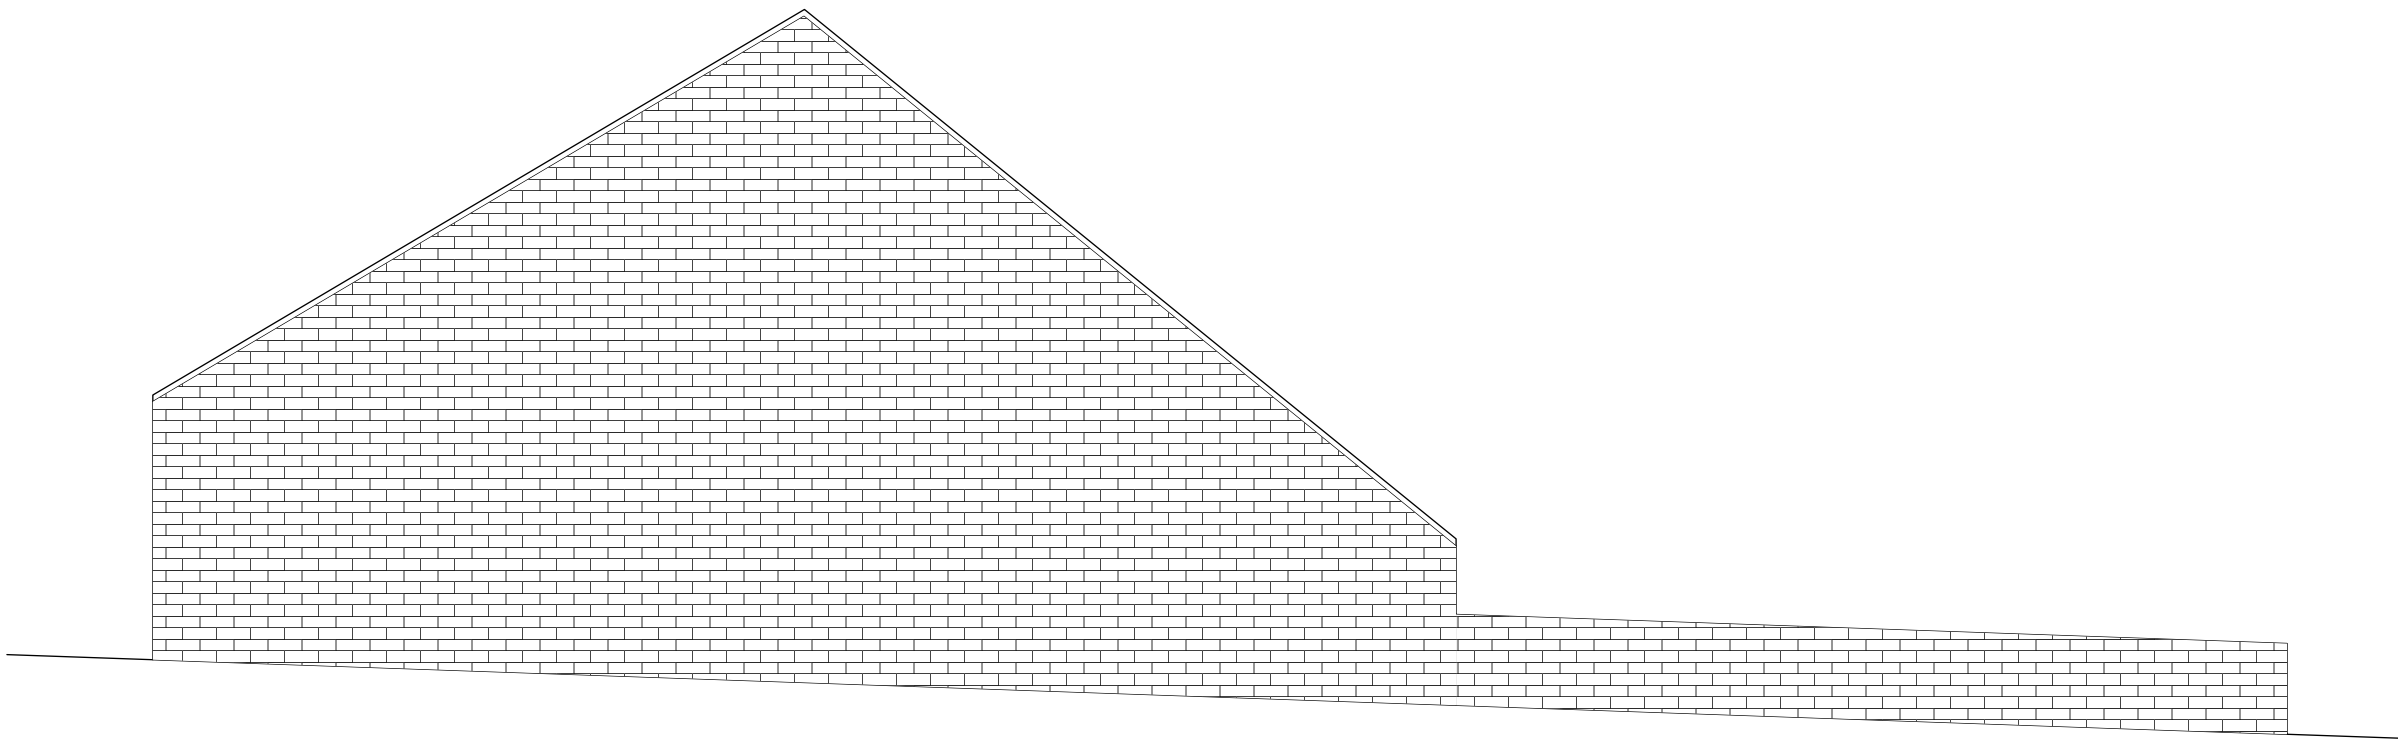

EXISTING SIDE ELEVATION

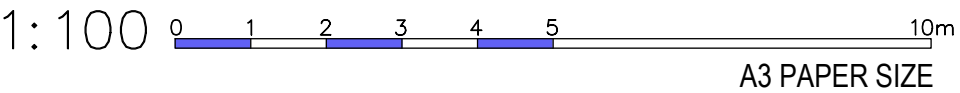

UNIT 3 DA11 0TA - DRAWING NUMBER - 0005

**ali:** Build  
Carpentry &  
Design

SHOP EXTRACTION INSTALL

| REVISIONS |              |
|-----------|--------------|
|           | REMARKS      |
| 1         | REVISION 003 |
| 2         |              |
| 3         |              |
| 4         |              |
| 5         |              |

05

A