


Highways. Old Watling Street. Gravesend. Kent. DA11 7NT

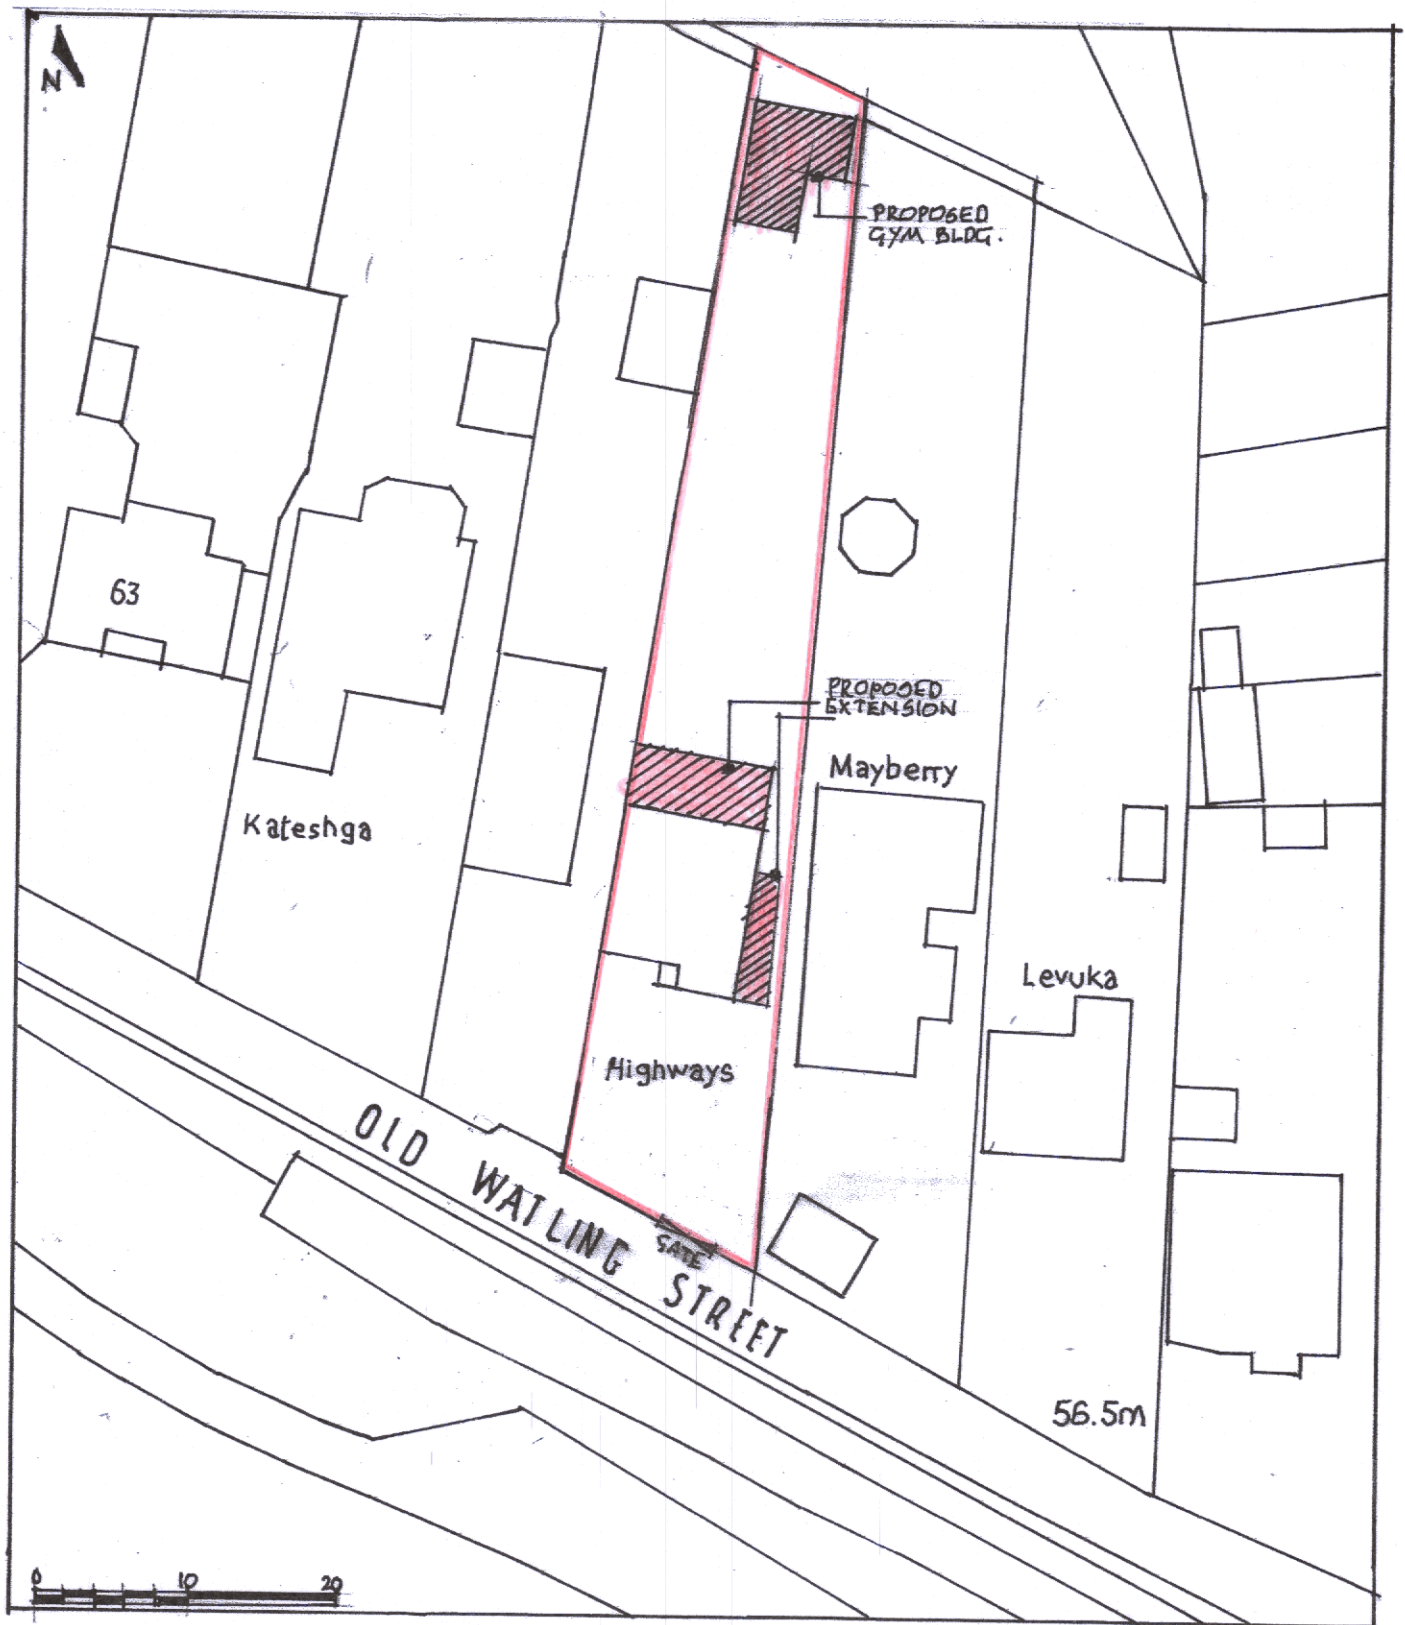

BLOCK PLAN 1:500