



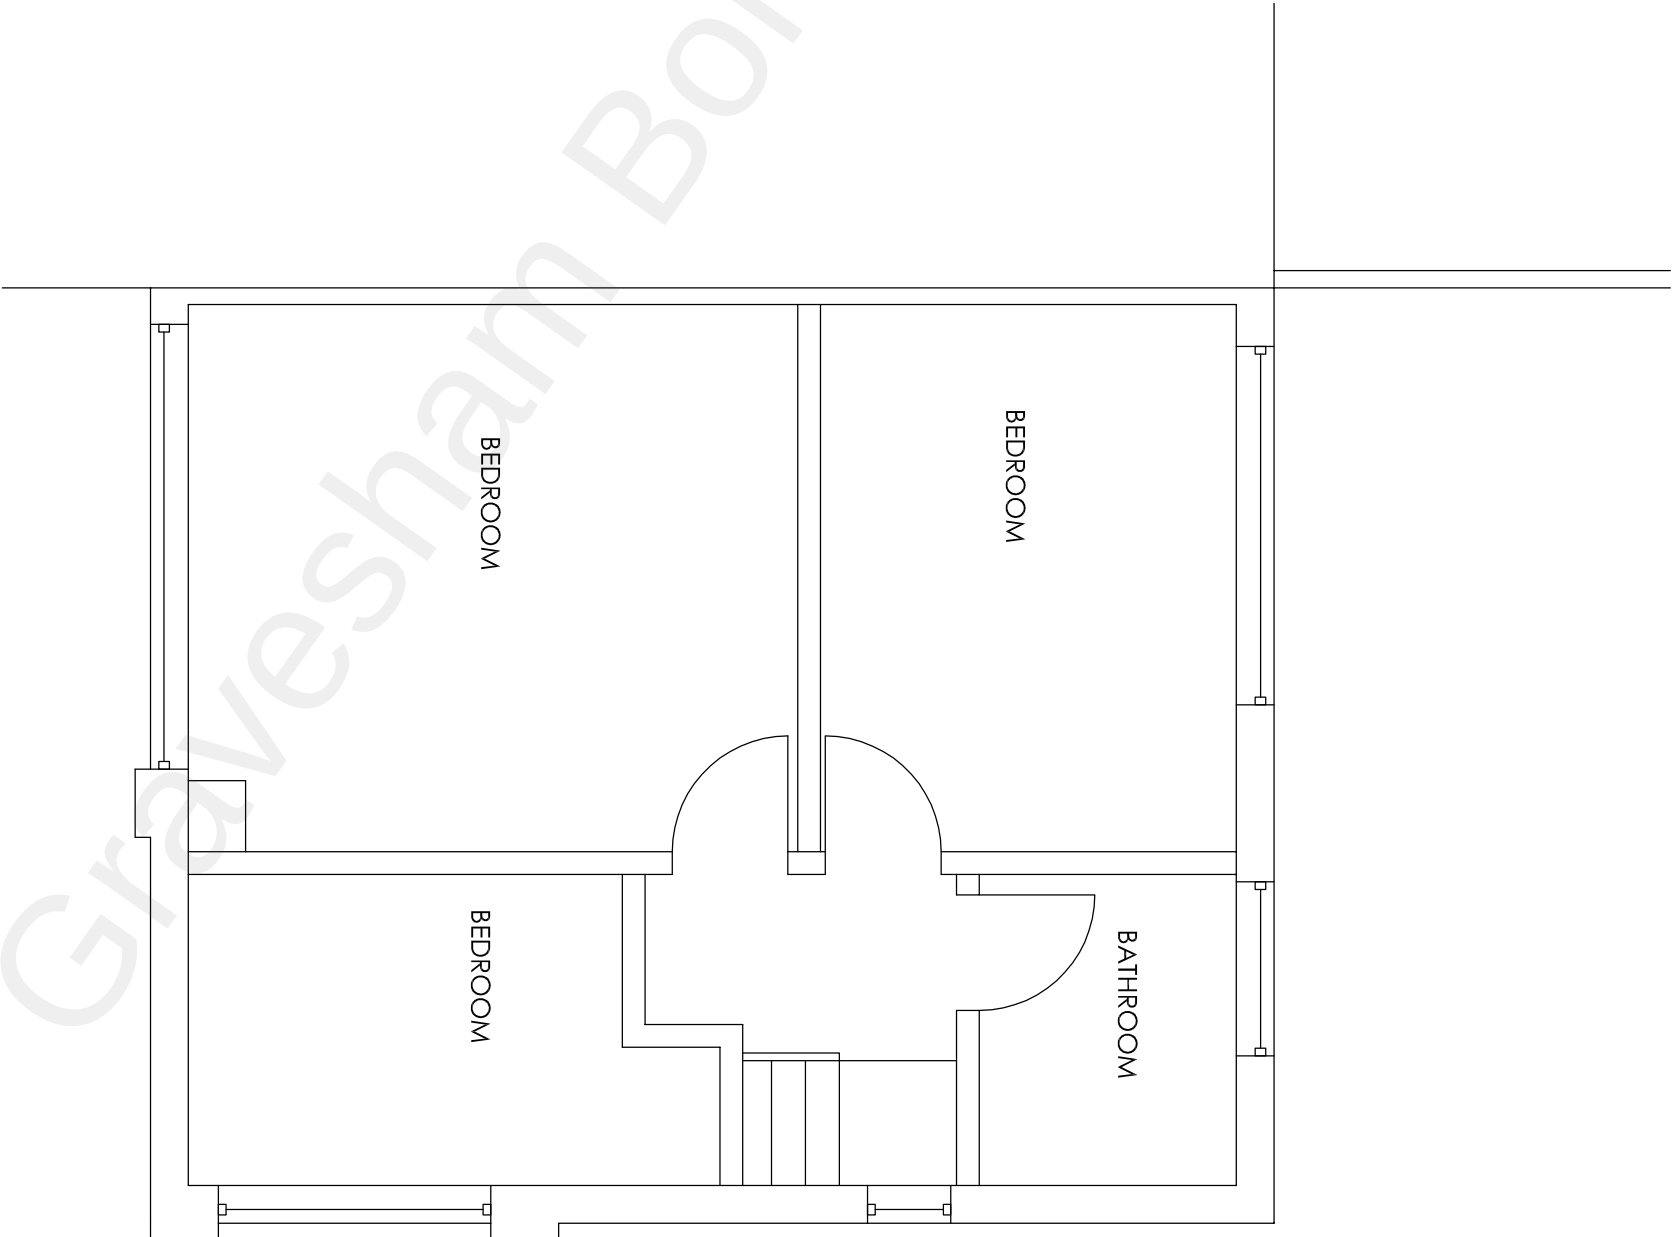

EXTENSION
BOUNDARY

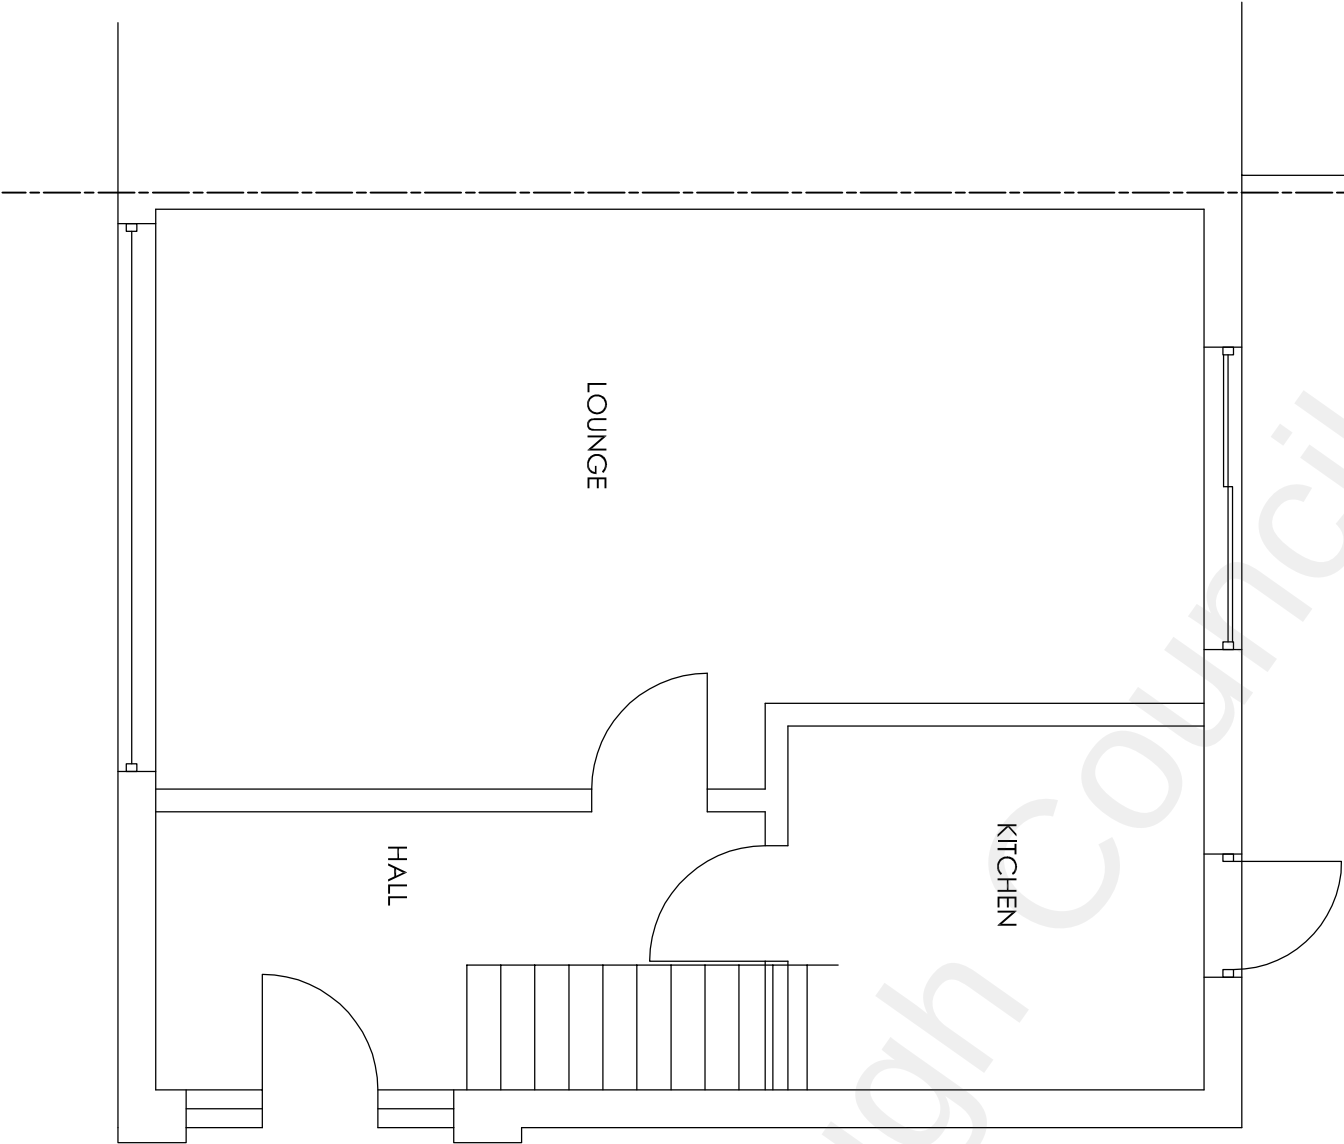

EXISTING GF PLAN

EXISTING FF PLAN

Project		Drawing Title		H Channa Picaroons Maidstone Road Platt Kent TN15 8LB Tel: 07828277909 E-mail: hbchanna@tiscali.co.uk									
I Sirdar Stand Gravesend Kent DA12 4LP		Existing GF & FF plans											
Two Storey Side and Single Storey Rear Extensions, Front Porch, Outbuilding and Minor Internal Alterations.													
Rev		Description		Date		Drawn		Date		Scale		Drawing No.	
						HC		Aug 2022		1:100		155/A3/O2	