


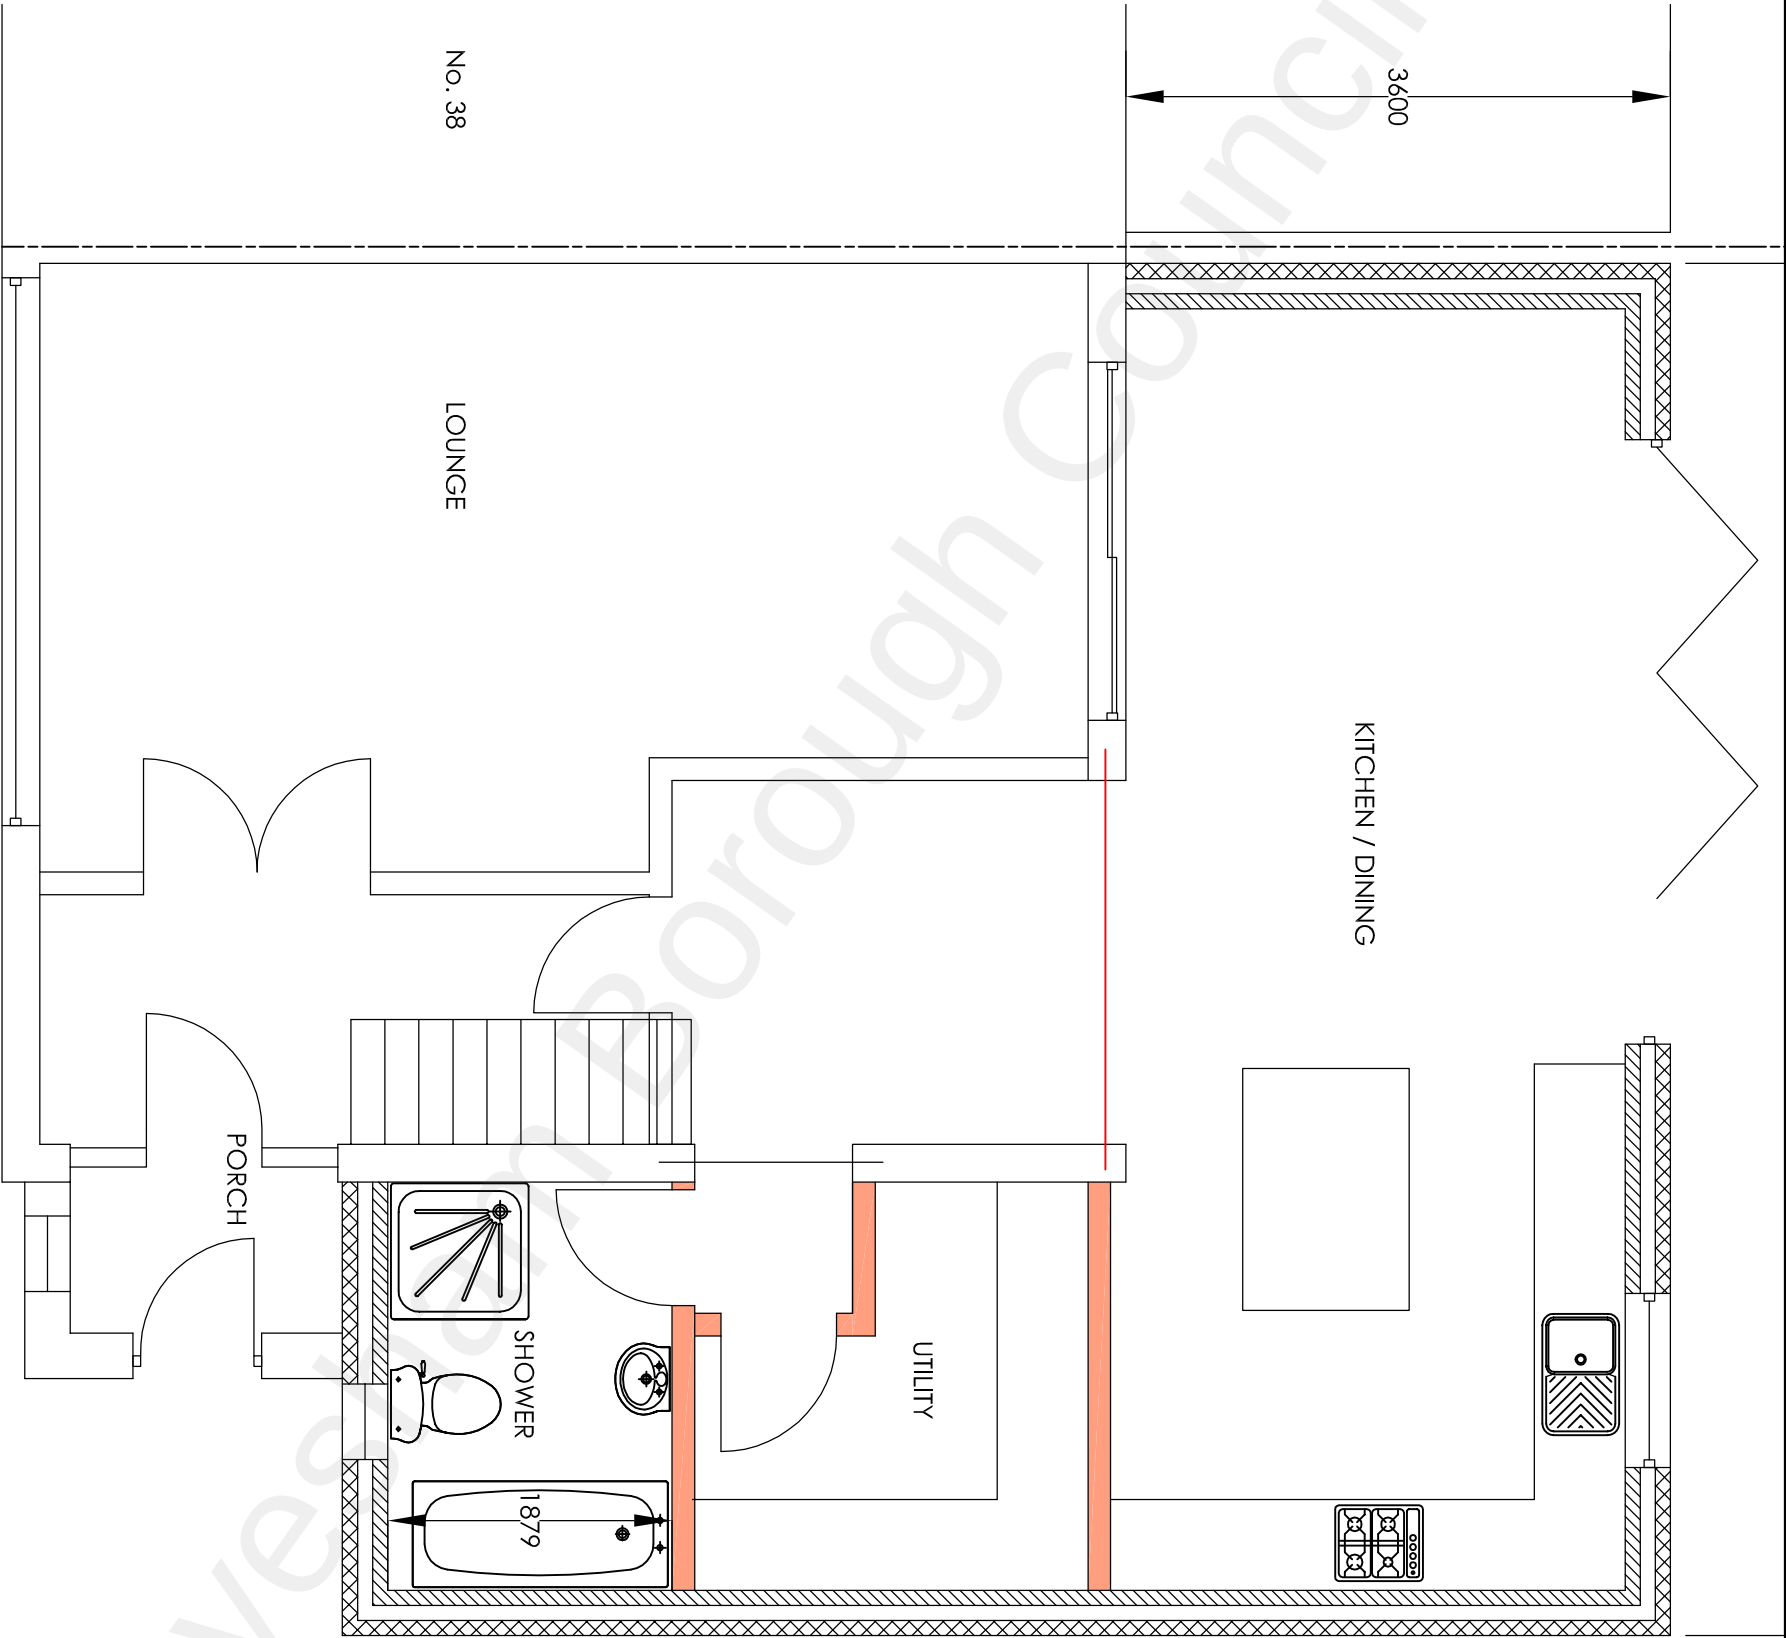

Project

I Sirdar Stand Gravesend Kent DA1 2 4LP
Two Storey Side and Single Storey Rear Extensions, Front Porch,
Outbuilding and Minor Internal Alterations.

Drawing Title

Proposed GF Plan

Rev	Description	Date

H Channa
Picaroons Maidstone Road Platt Kent TN15 8LB
Tel: 07828277909 E-mail: hchanna@tiscali.co.uk

Drawn	Date	Scale	Drawing No.
HC	Aug 2022	1:50	155/A3/03