


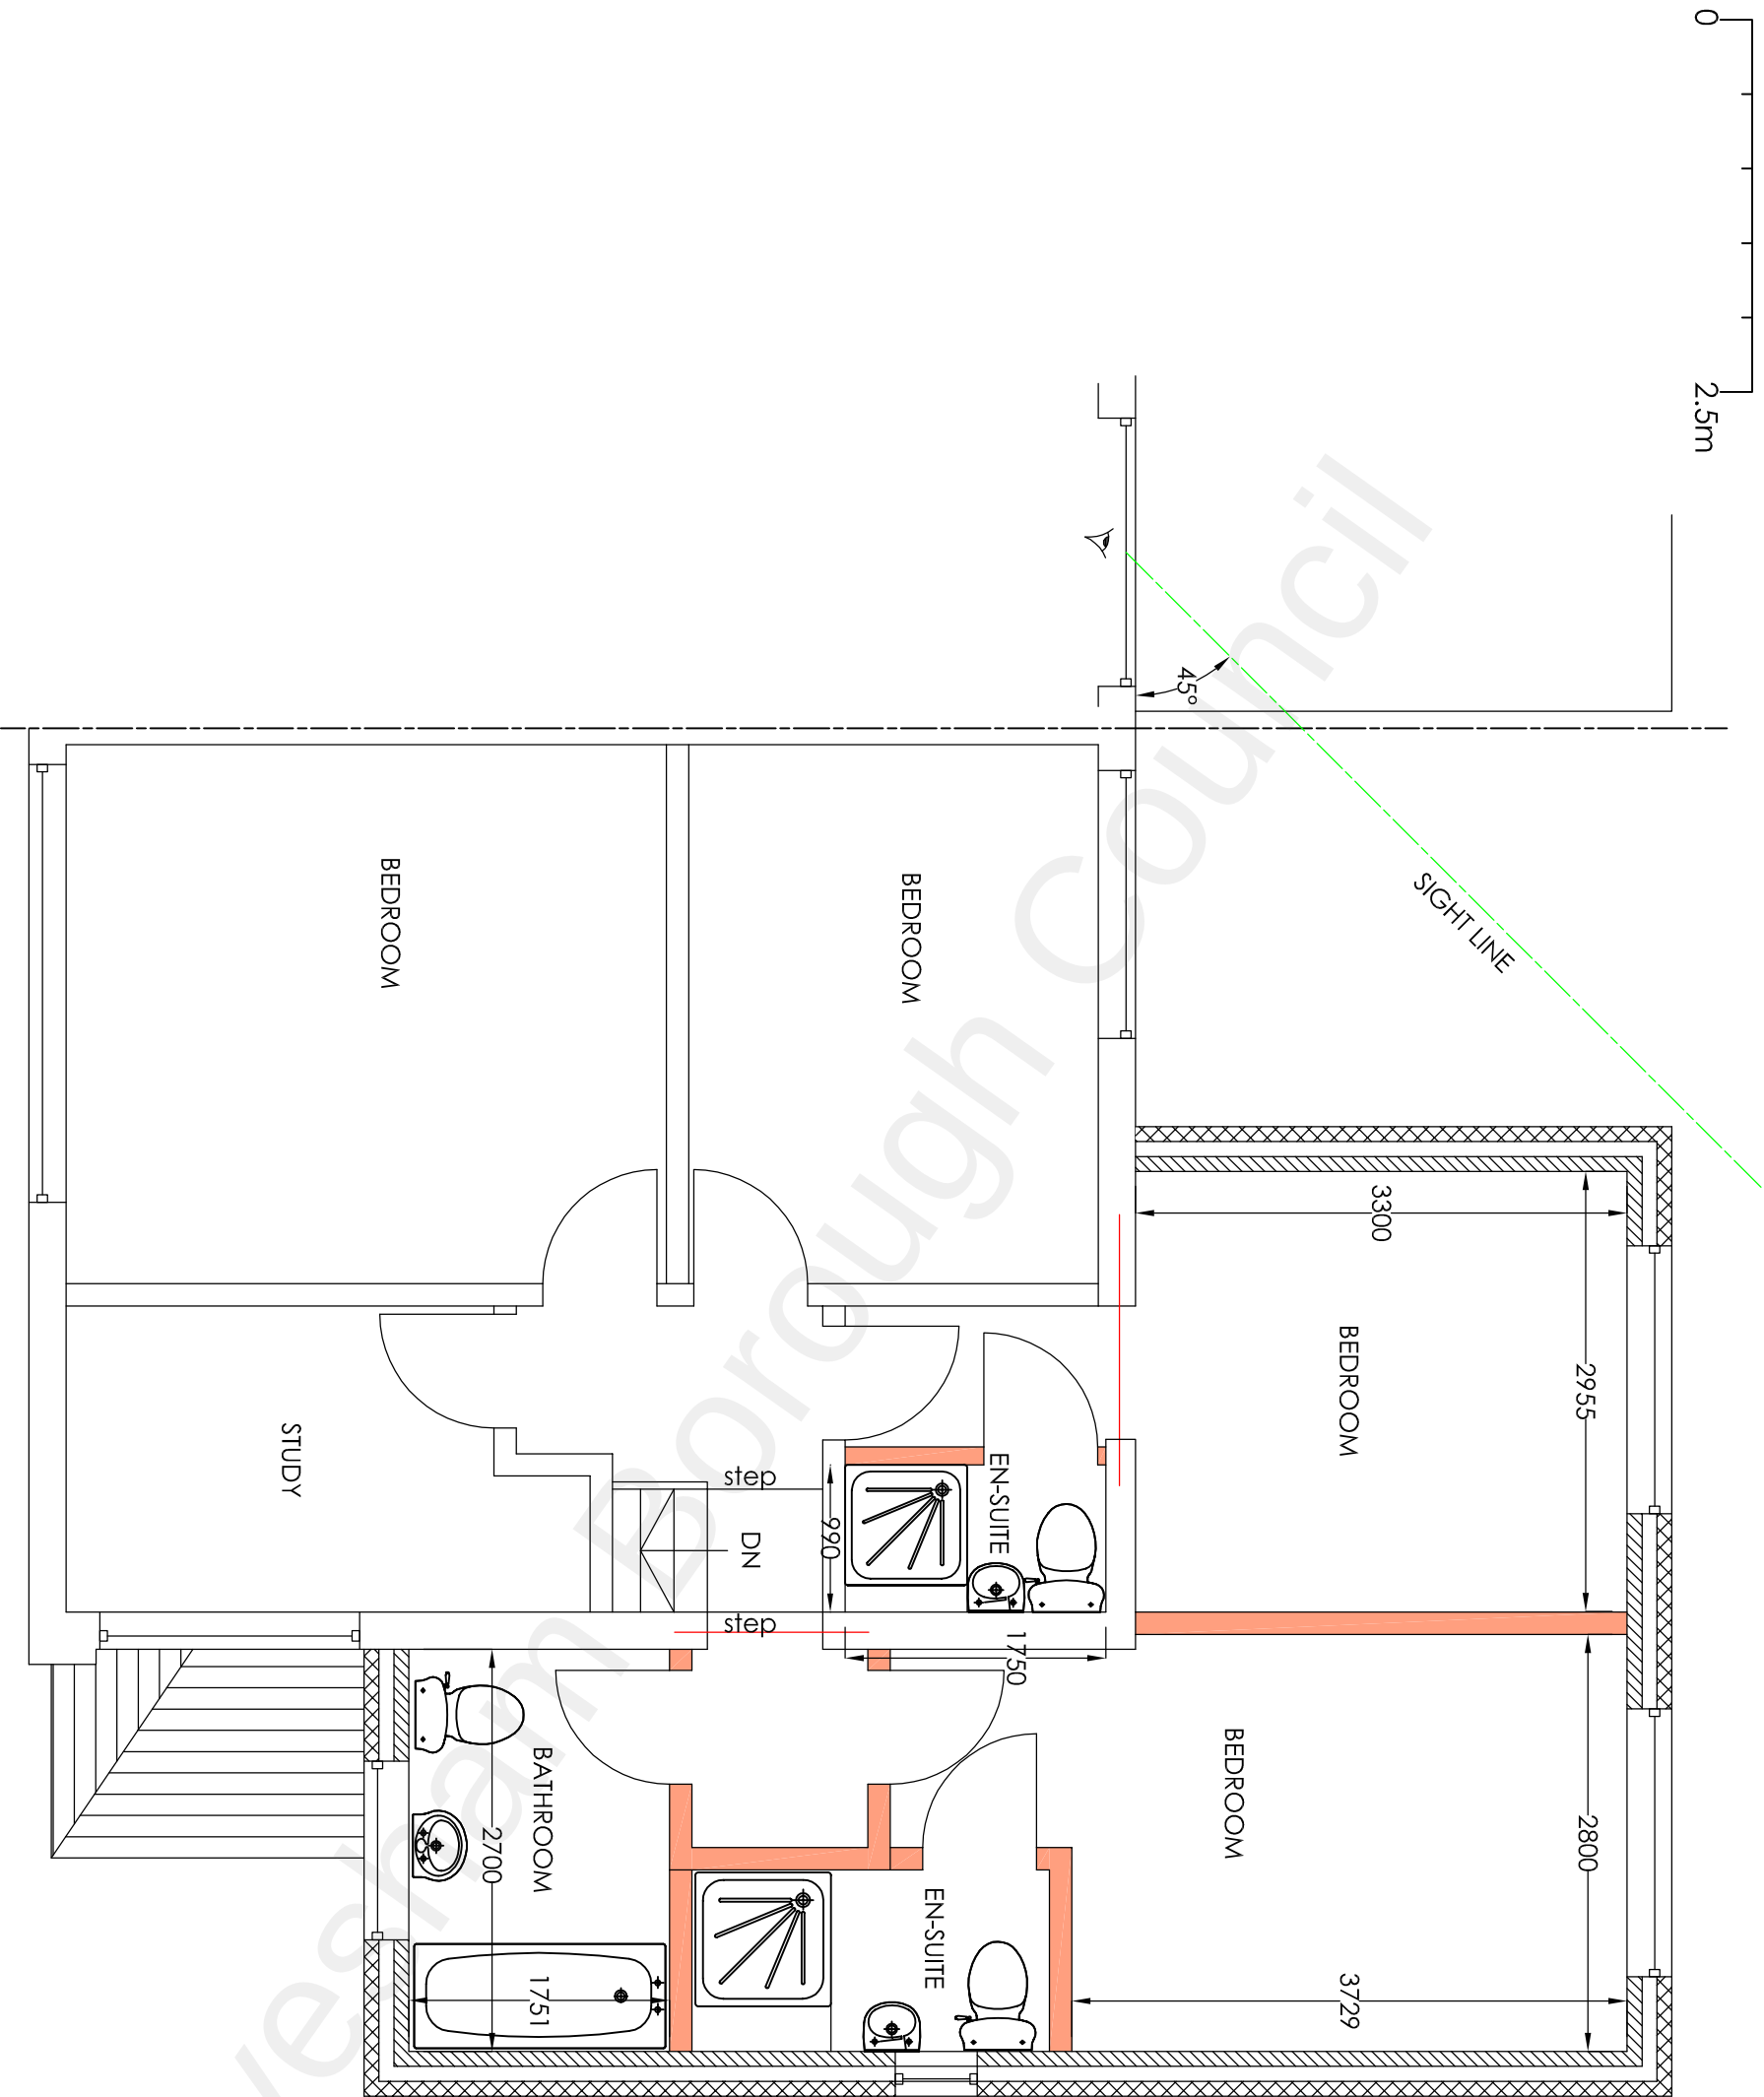

Project		H Channa Picarouns Maidstone Road Platt Kent TN15 8LB Tel: 07828277909 E-mail: hbchanna@tiscali.co.uk	
I Sirdar Stand Gravesend Kent DA1 2 4LP			
Two Storey Side and Single Storey Rear Extensions, Front Porch, Outbuilding and Minor Internal Alterations.			
Drawing Title			
Proposed FF Plan	Rev		
	Description		
	Date		
Drawn	Date	Scale	Drawing No.
HC	Aug 2022	1:50	155/A3/04