



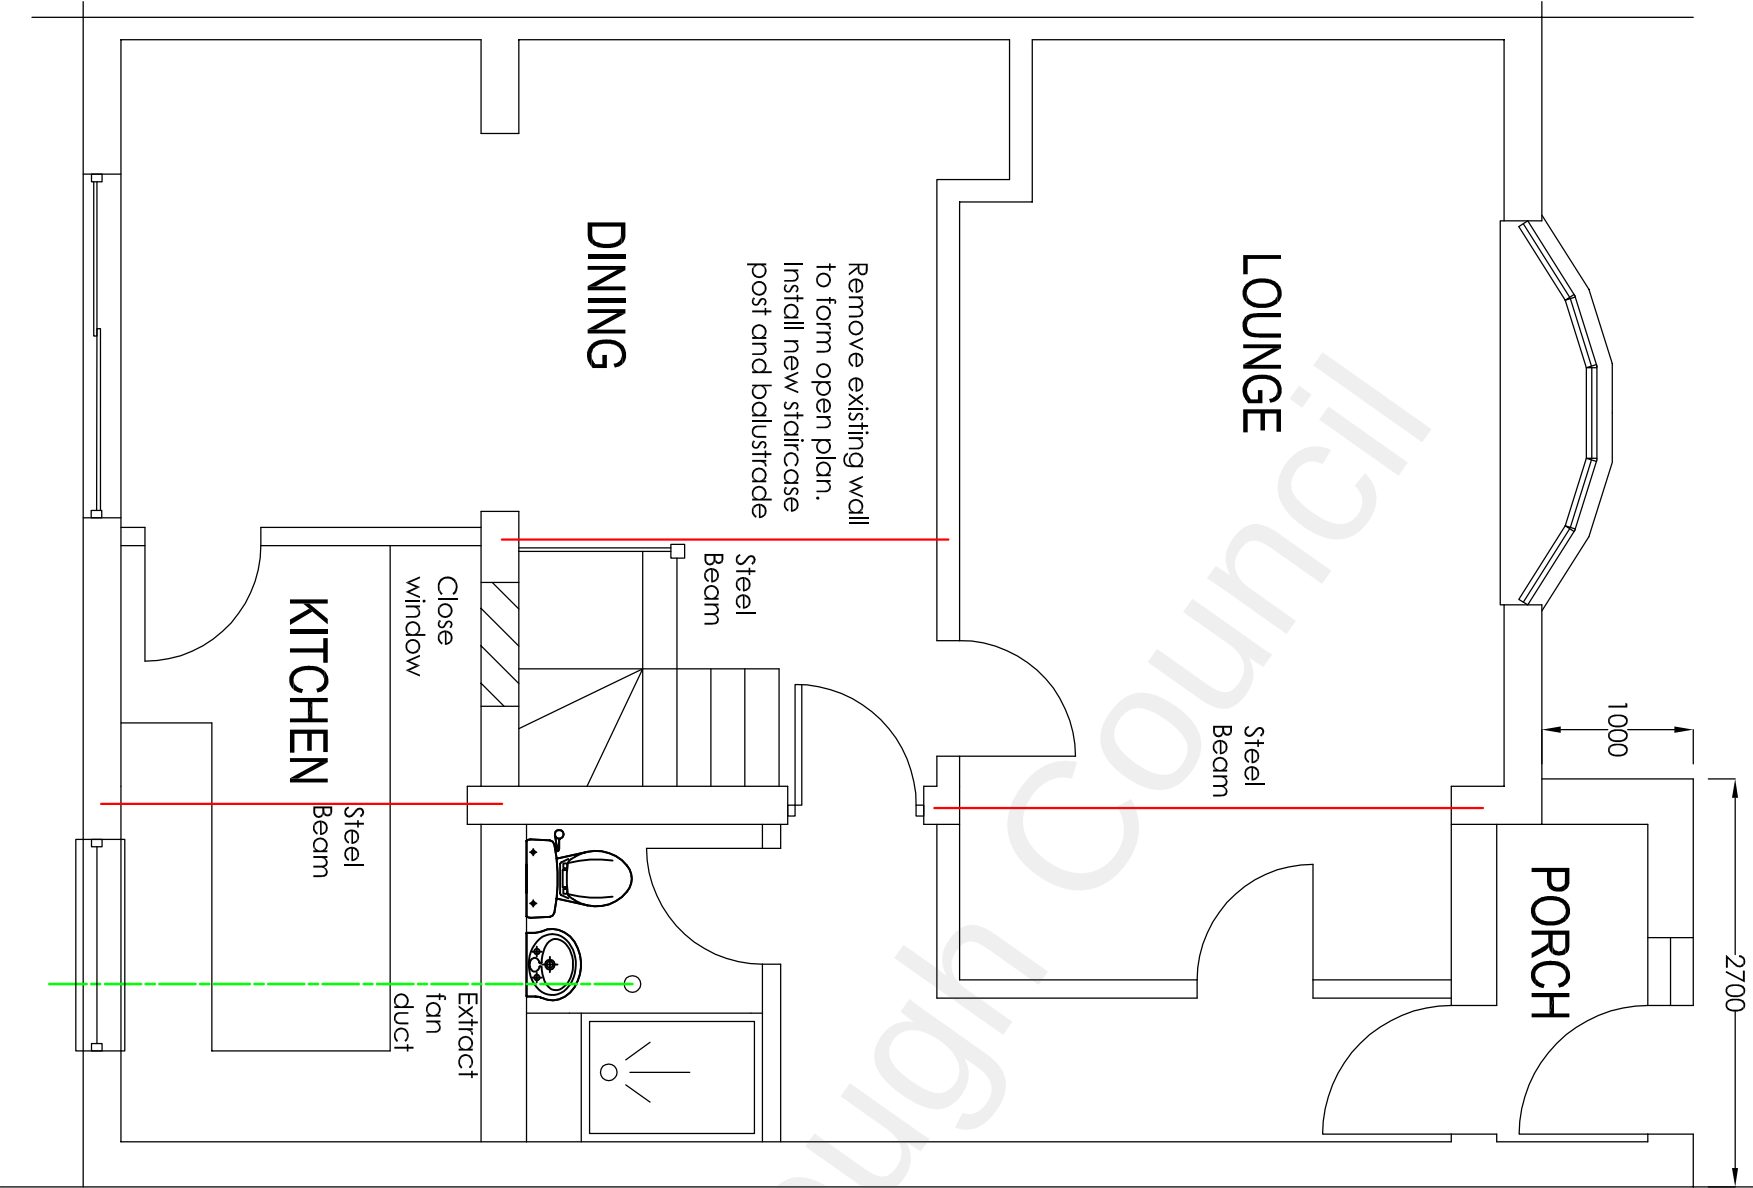

PROPOSED GF PLAN

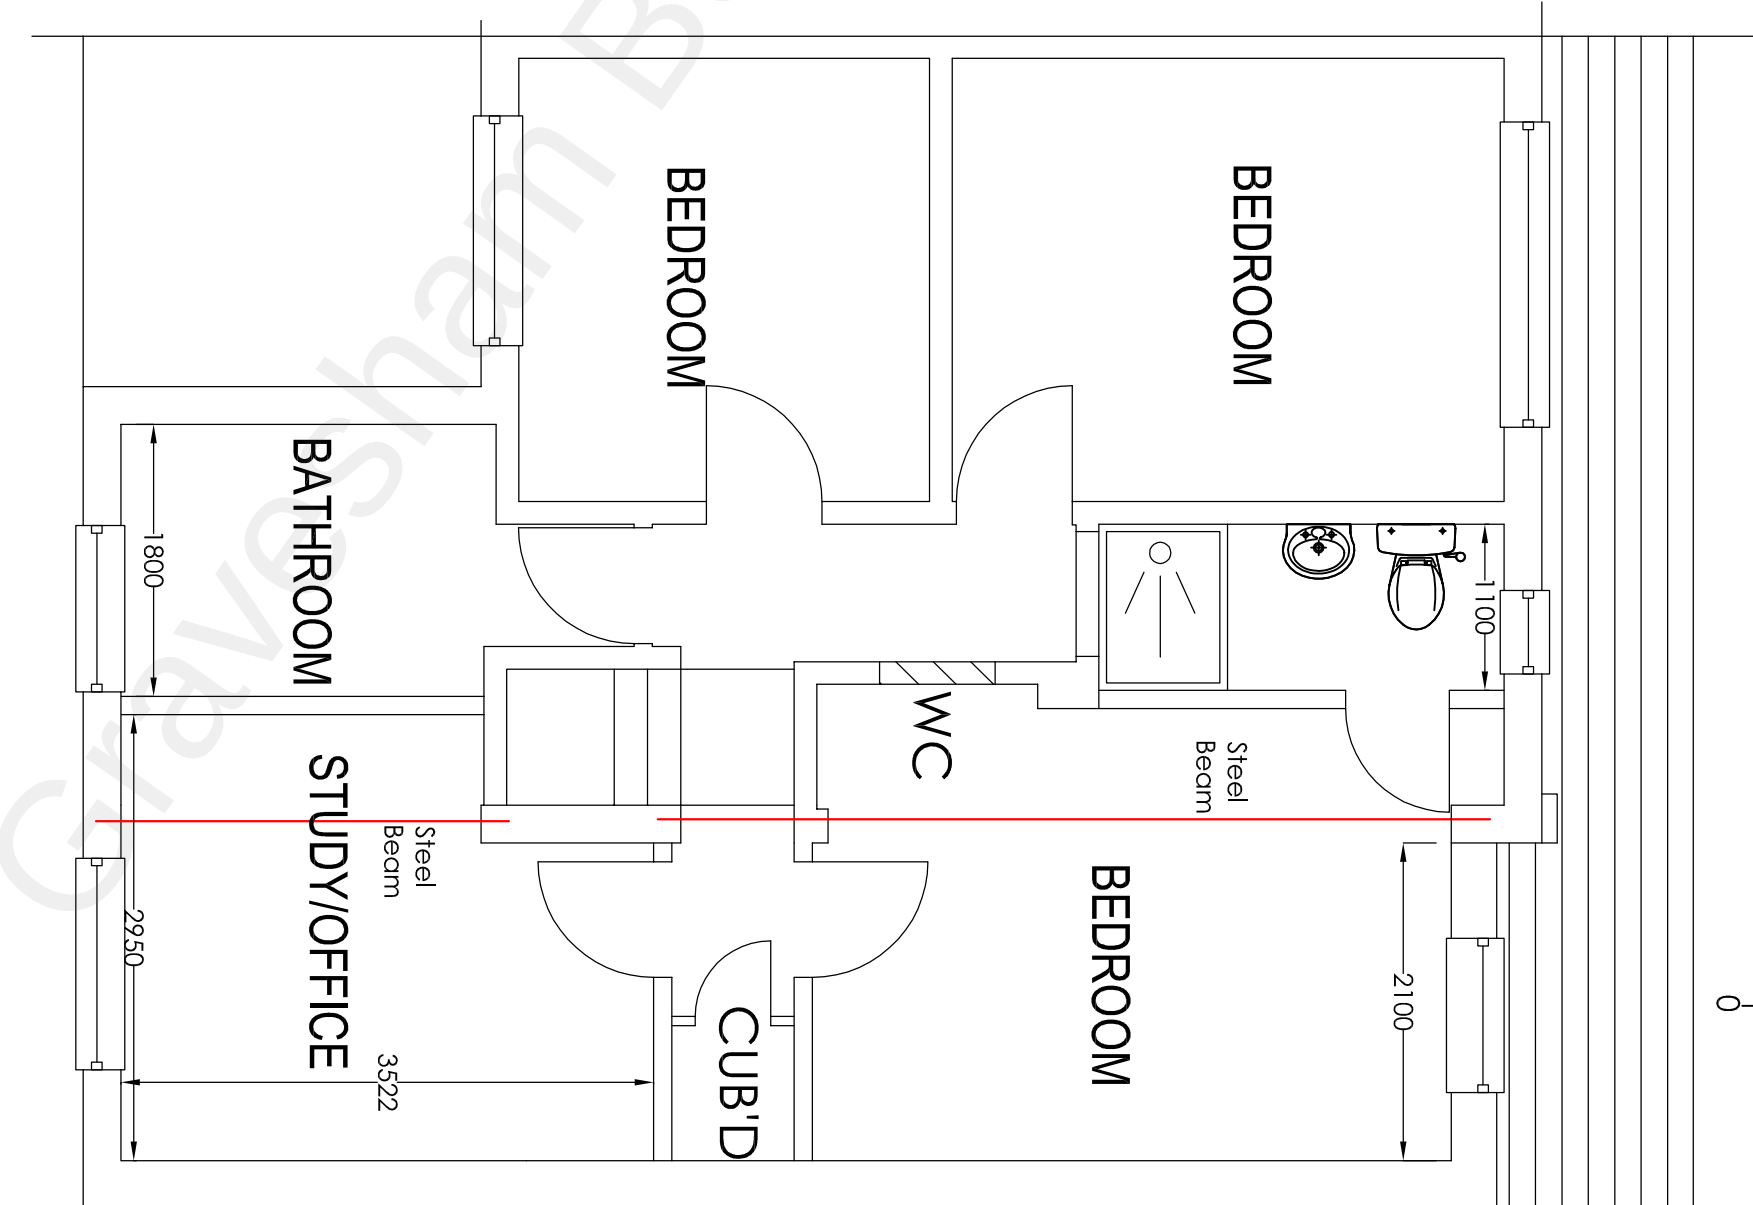

PROPOSED FF PLAN

Project		8 Sandown Road Gravesend Kent DA12 5EN		Two Storey Side Extension and Relocate Rear Garage	
Drawing Title		Proposed GF and FF Plans			
Rev		Description		Date	
Drawn		HC		July 2022	
Date		Scale		Drawing No.	
1:50		85D/A3/O3			
H Channa Picaroons Maidstone Road Platt Kent TN15 8LB Tel: 07828277909 E-mail: hbchanna@tiscali.co.uk					