


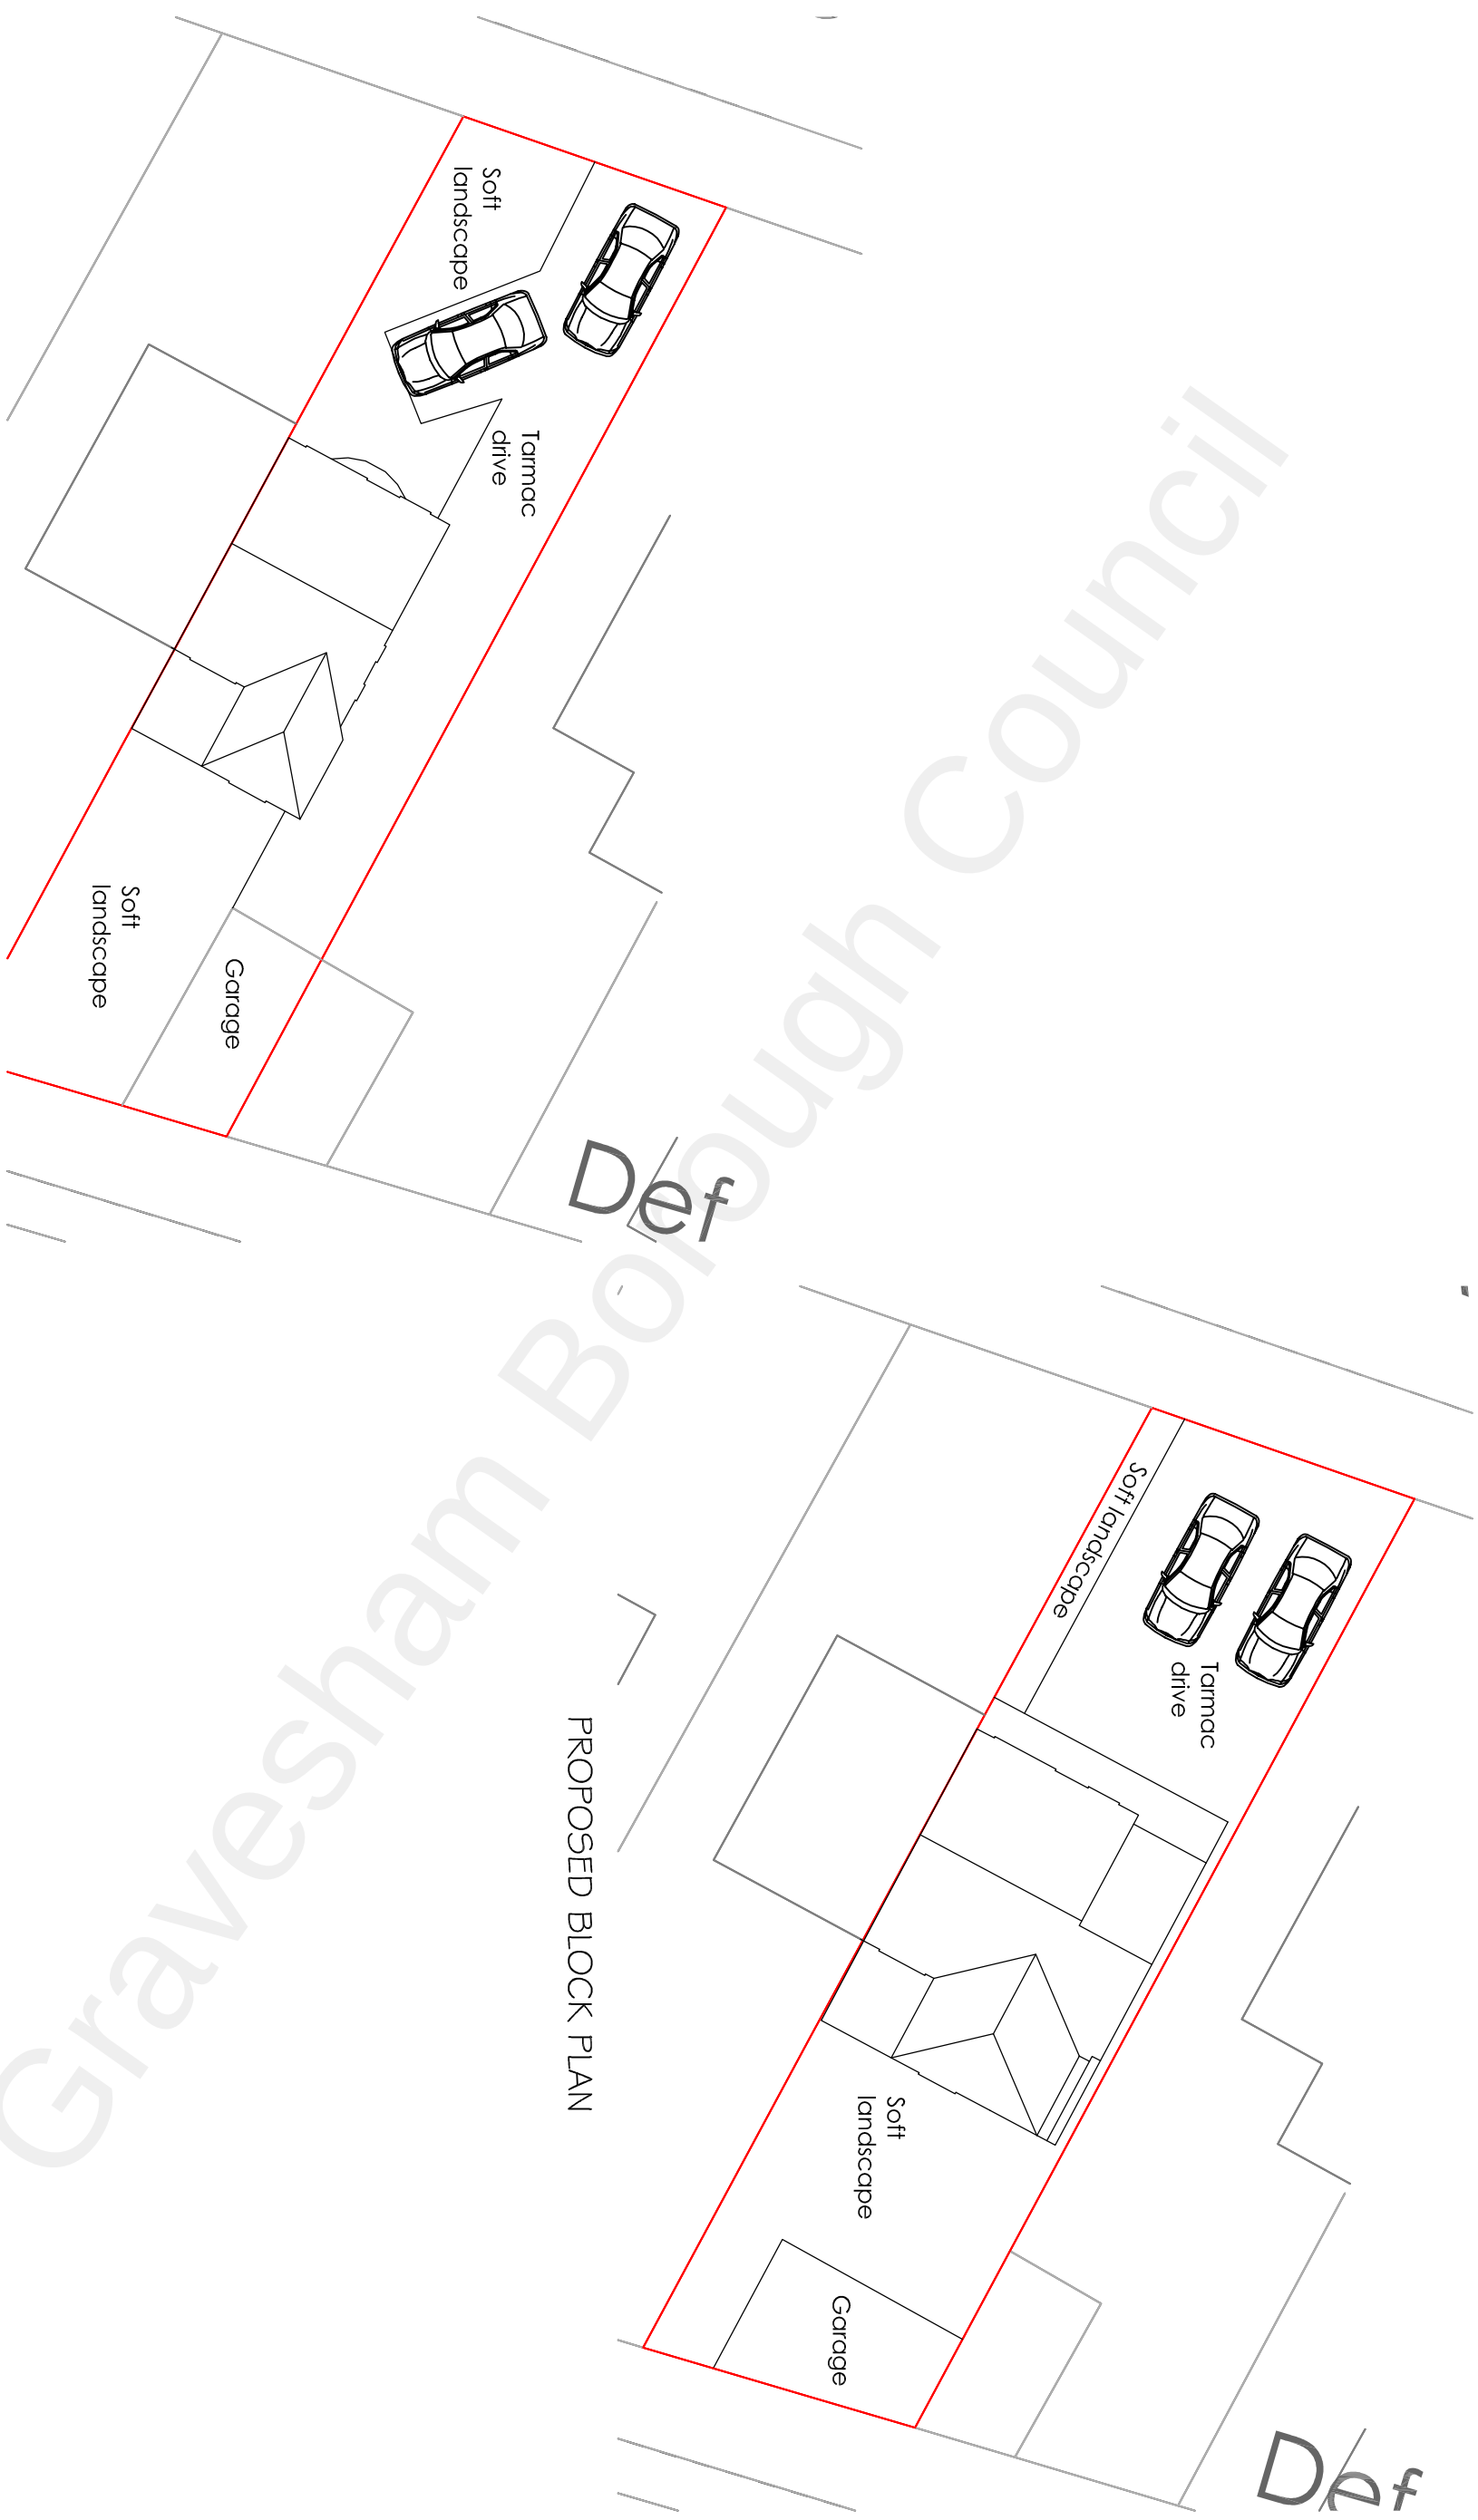

EXISTING BLOCK PLAN

PROPOSED BLOCK PLAN

Project		8 Sandown Road Gravesend Kent DA12 5EN Two Storey Side Extension and Relocate Rear Garage	
Drawing Title		Existing & Proposed Block Plans	
Rev	Description	Date	H Channa Picaroons Maidstone Road Platt Kent TN15 8LB Tel: 07828277909 E-mail: hbchanna@tiscali.co.uk
Drawn	Date	Scale	Drawing No.
HC	July 2022	1:200	85D/A3/05