


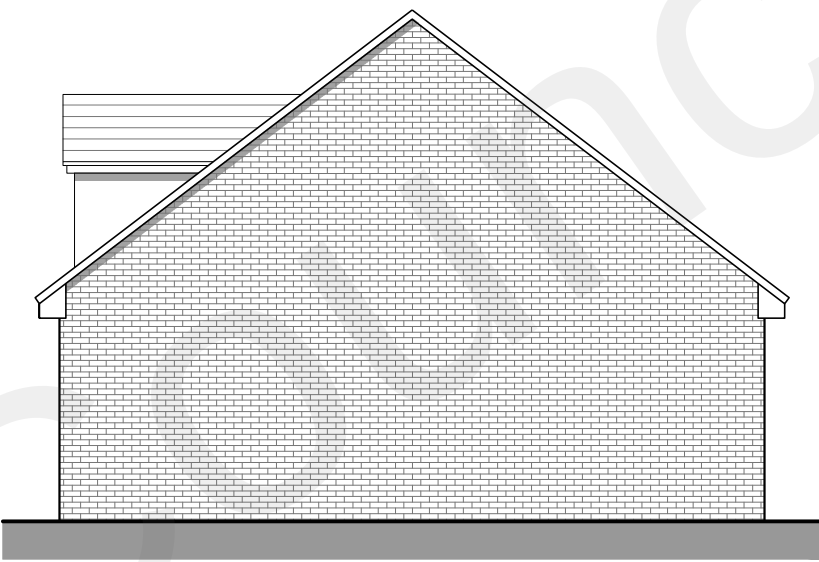


Elevation A
As Proposed

1:100




Elevation D
As Proposed

1:100

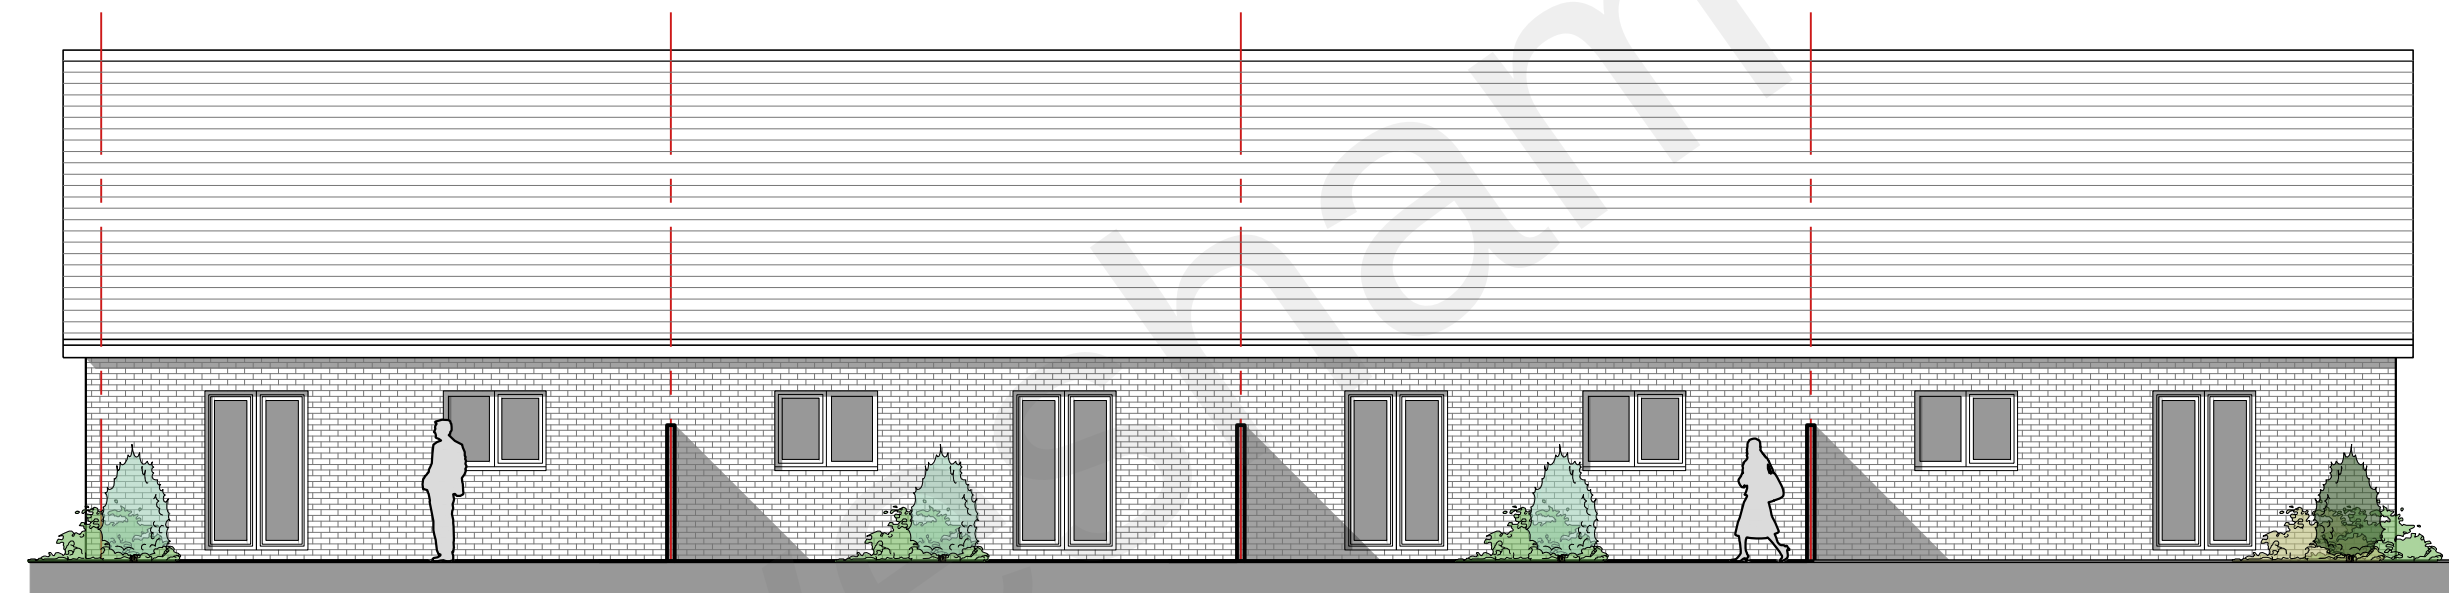

Elevation C
As Proposed

1:100

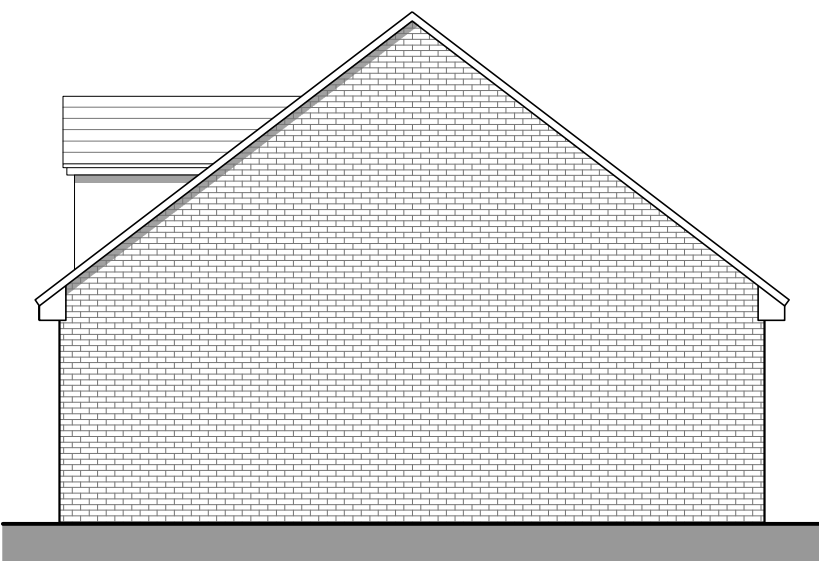

Elevation D
As Proposed

1:100

REV	DATE	DESCRIPTION
PI	21.01.22	FIRST ISSUE.
P2	21.07.22	BLOCK F - 2 UNIT REDUCTION

BY	CHK
MJ	JJ
JJ	-

SITE ADDRESS
E.H. COTTAGES
CROSS LANE WEST, DA11 7LD
CLIENT
STONECHART
DEVELOPMENTS LTD

SCALE
1:100
SIZE
A1
DRAWING STATUS
PLANNING

UBIQUE
ARCHITECTS

DRAWING TITLE
PROPOSED ELEVATIONS BLOCK F
DRAWING NO.
PL-04
REVISION
P2