




Elevation -A

1:100


KEY:

- A** Brickwork
- B** Soldier Course
- C** uPVC Windows + Doors
- D** Front Door
- E** Rainwater Goods
- F** Roof Tiles

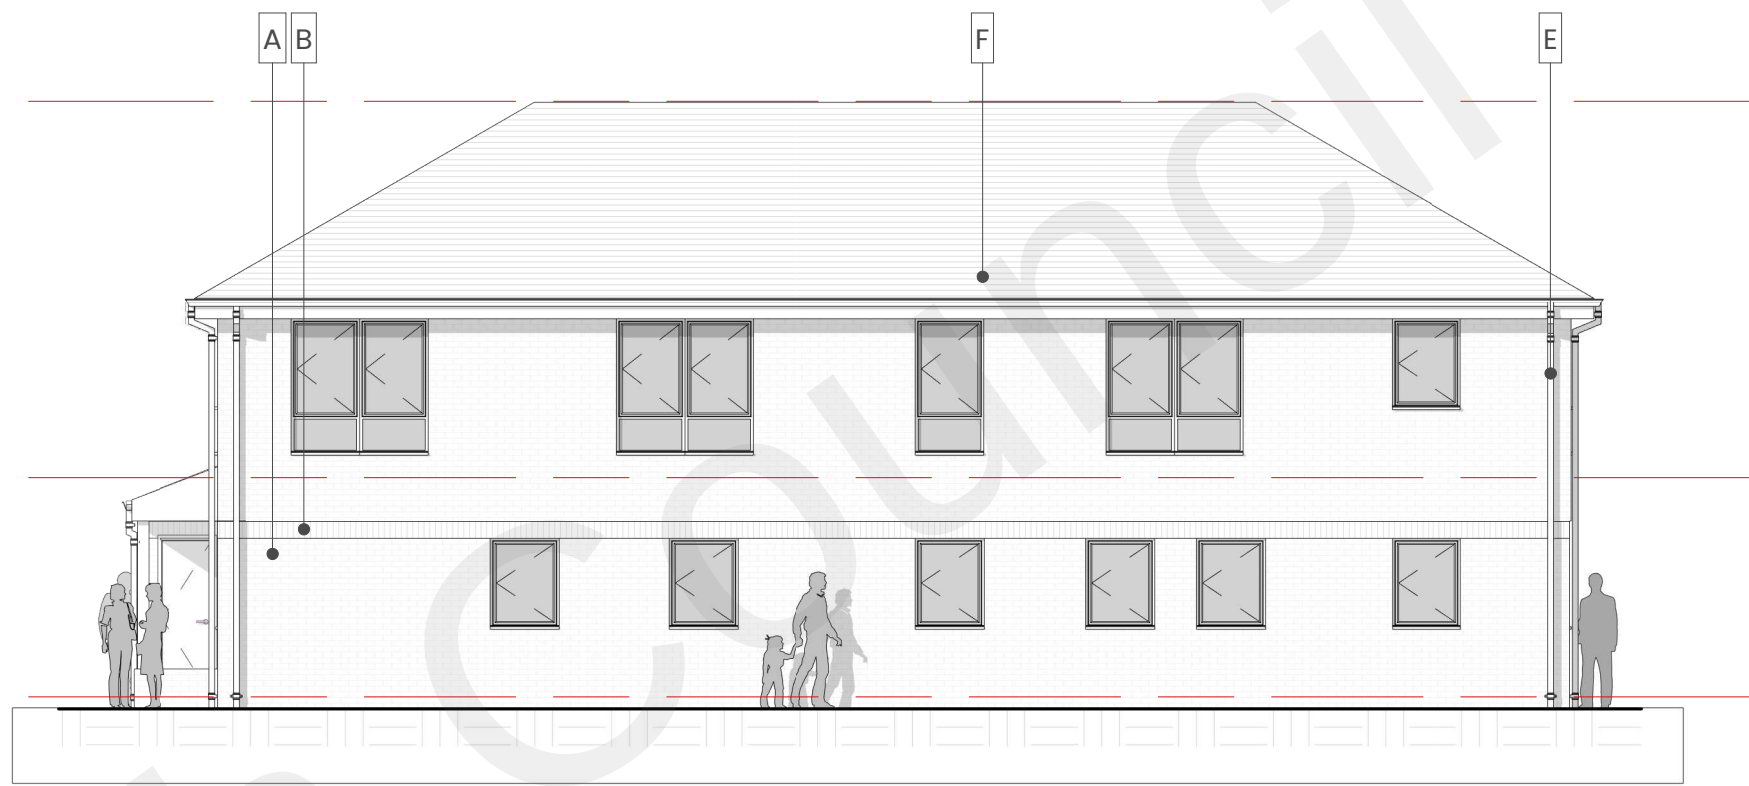


Elevation -B

1:100

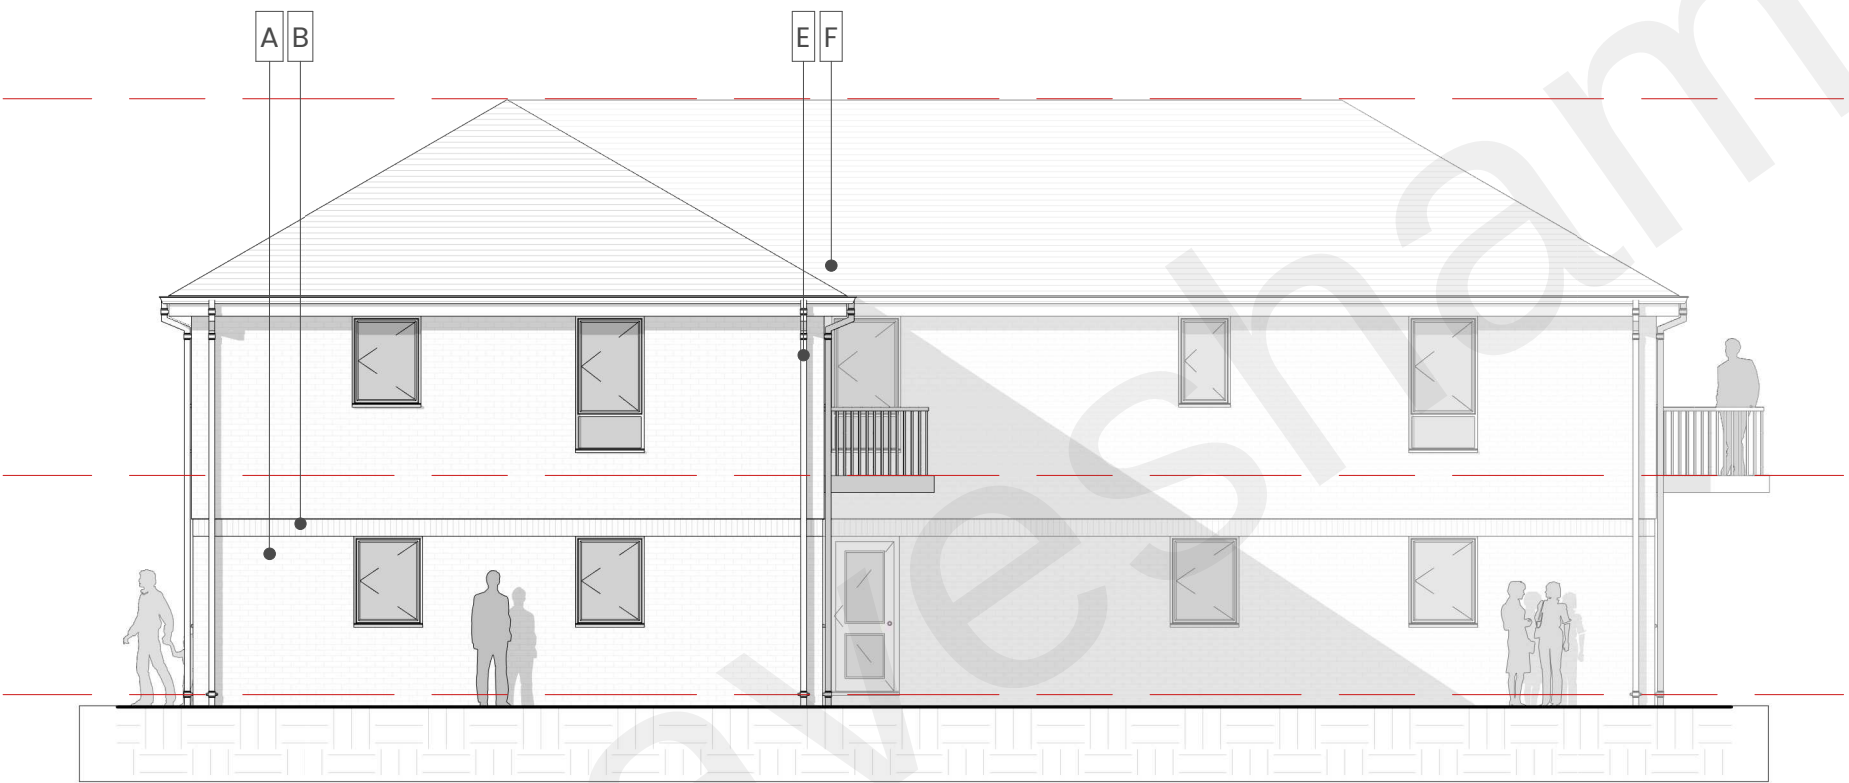

Elevation -C

1:100

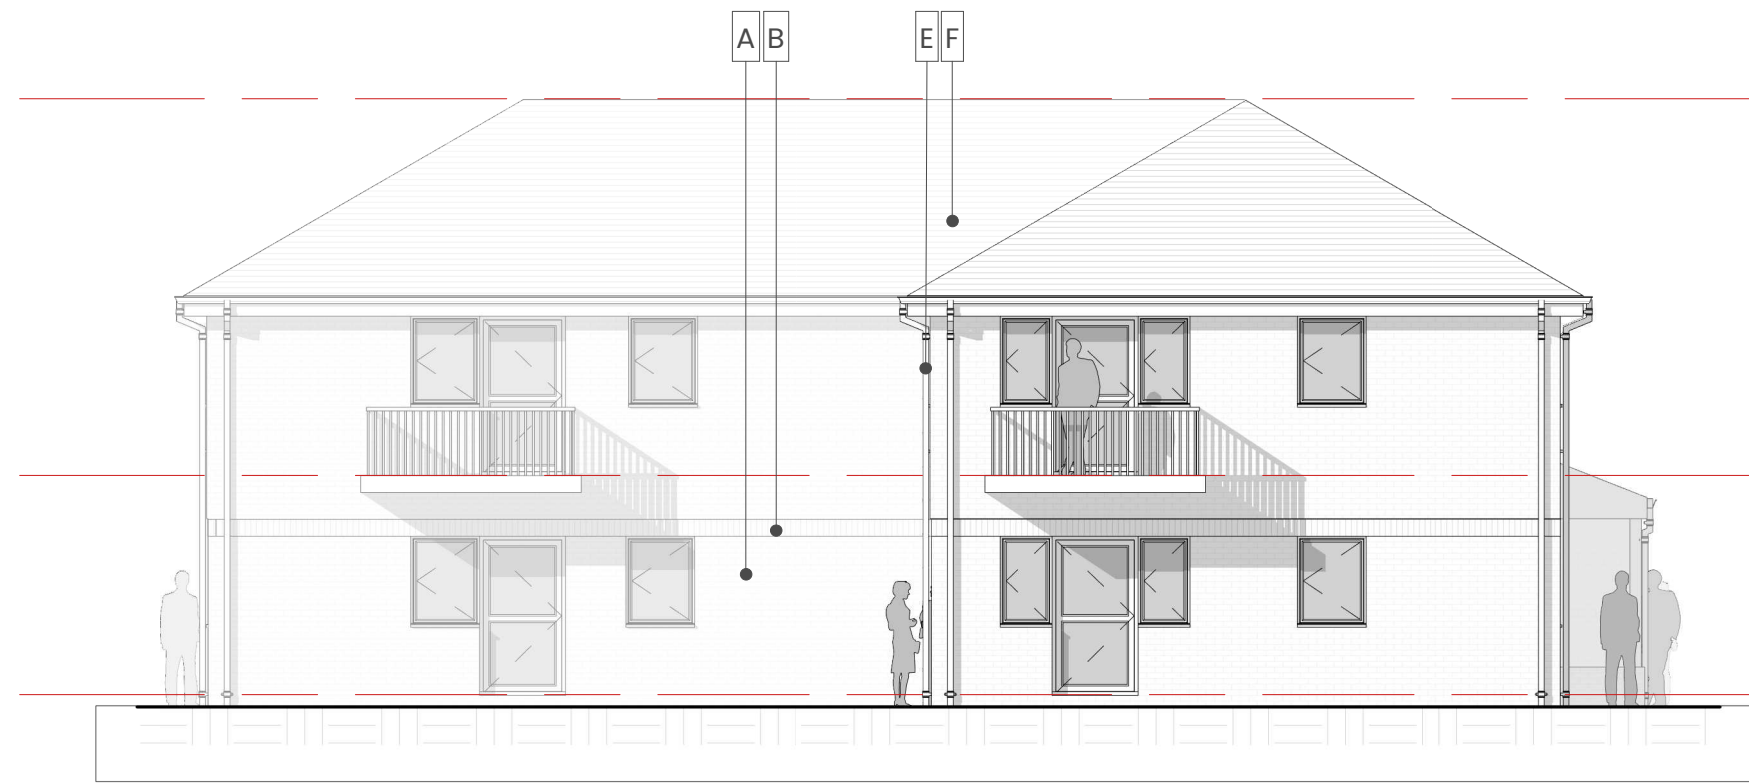

Elevation -D

1:100



VISUAL SCALE 1:100 @ A1

GENERAL NOTES: 1. This drawing shall not be scaled. 2. All dimensions shall be checked on site, where applicable prior to commencing the work. 3. All drawings to be read in conjunction with Structural Engineer's current proposals, and all other relevant engineers' and specialists' drawings and specifications. 4. All work shall conform to the current edition of the Building Regulations and any other relevant Statutory Requirements. 5. All material and workmanship shall conform with the relevant British Standard Specifications and Codes of Practice. 6. This drawing is the copyright of Ubique Architects and shall not be copied or reproduced without permission. 7. CDM Regulations 2015; refer to the site copy of the Health and Safety Plan.

REV	DATE	DESCRIPTION	BY	CHK	SITE ADDRESS
P1	29.07.22	FIRST ISSUE.	MJ	JJ	Elizabeth Huggins Cottages, Gravesend, DA11 7LD
P2	29.07.22	WINDOW CASEMENT AMENDED.	MJ	JJ	CLIENT Stonechart Developments Ltd

SCALE
As indicated

UBIQUE
ARCHITECTS

DRAWING TITLE
PROPOSED ELEVATIONS

DRAWING NO.
PL-07

REVISION
P2