


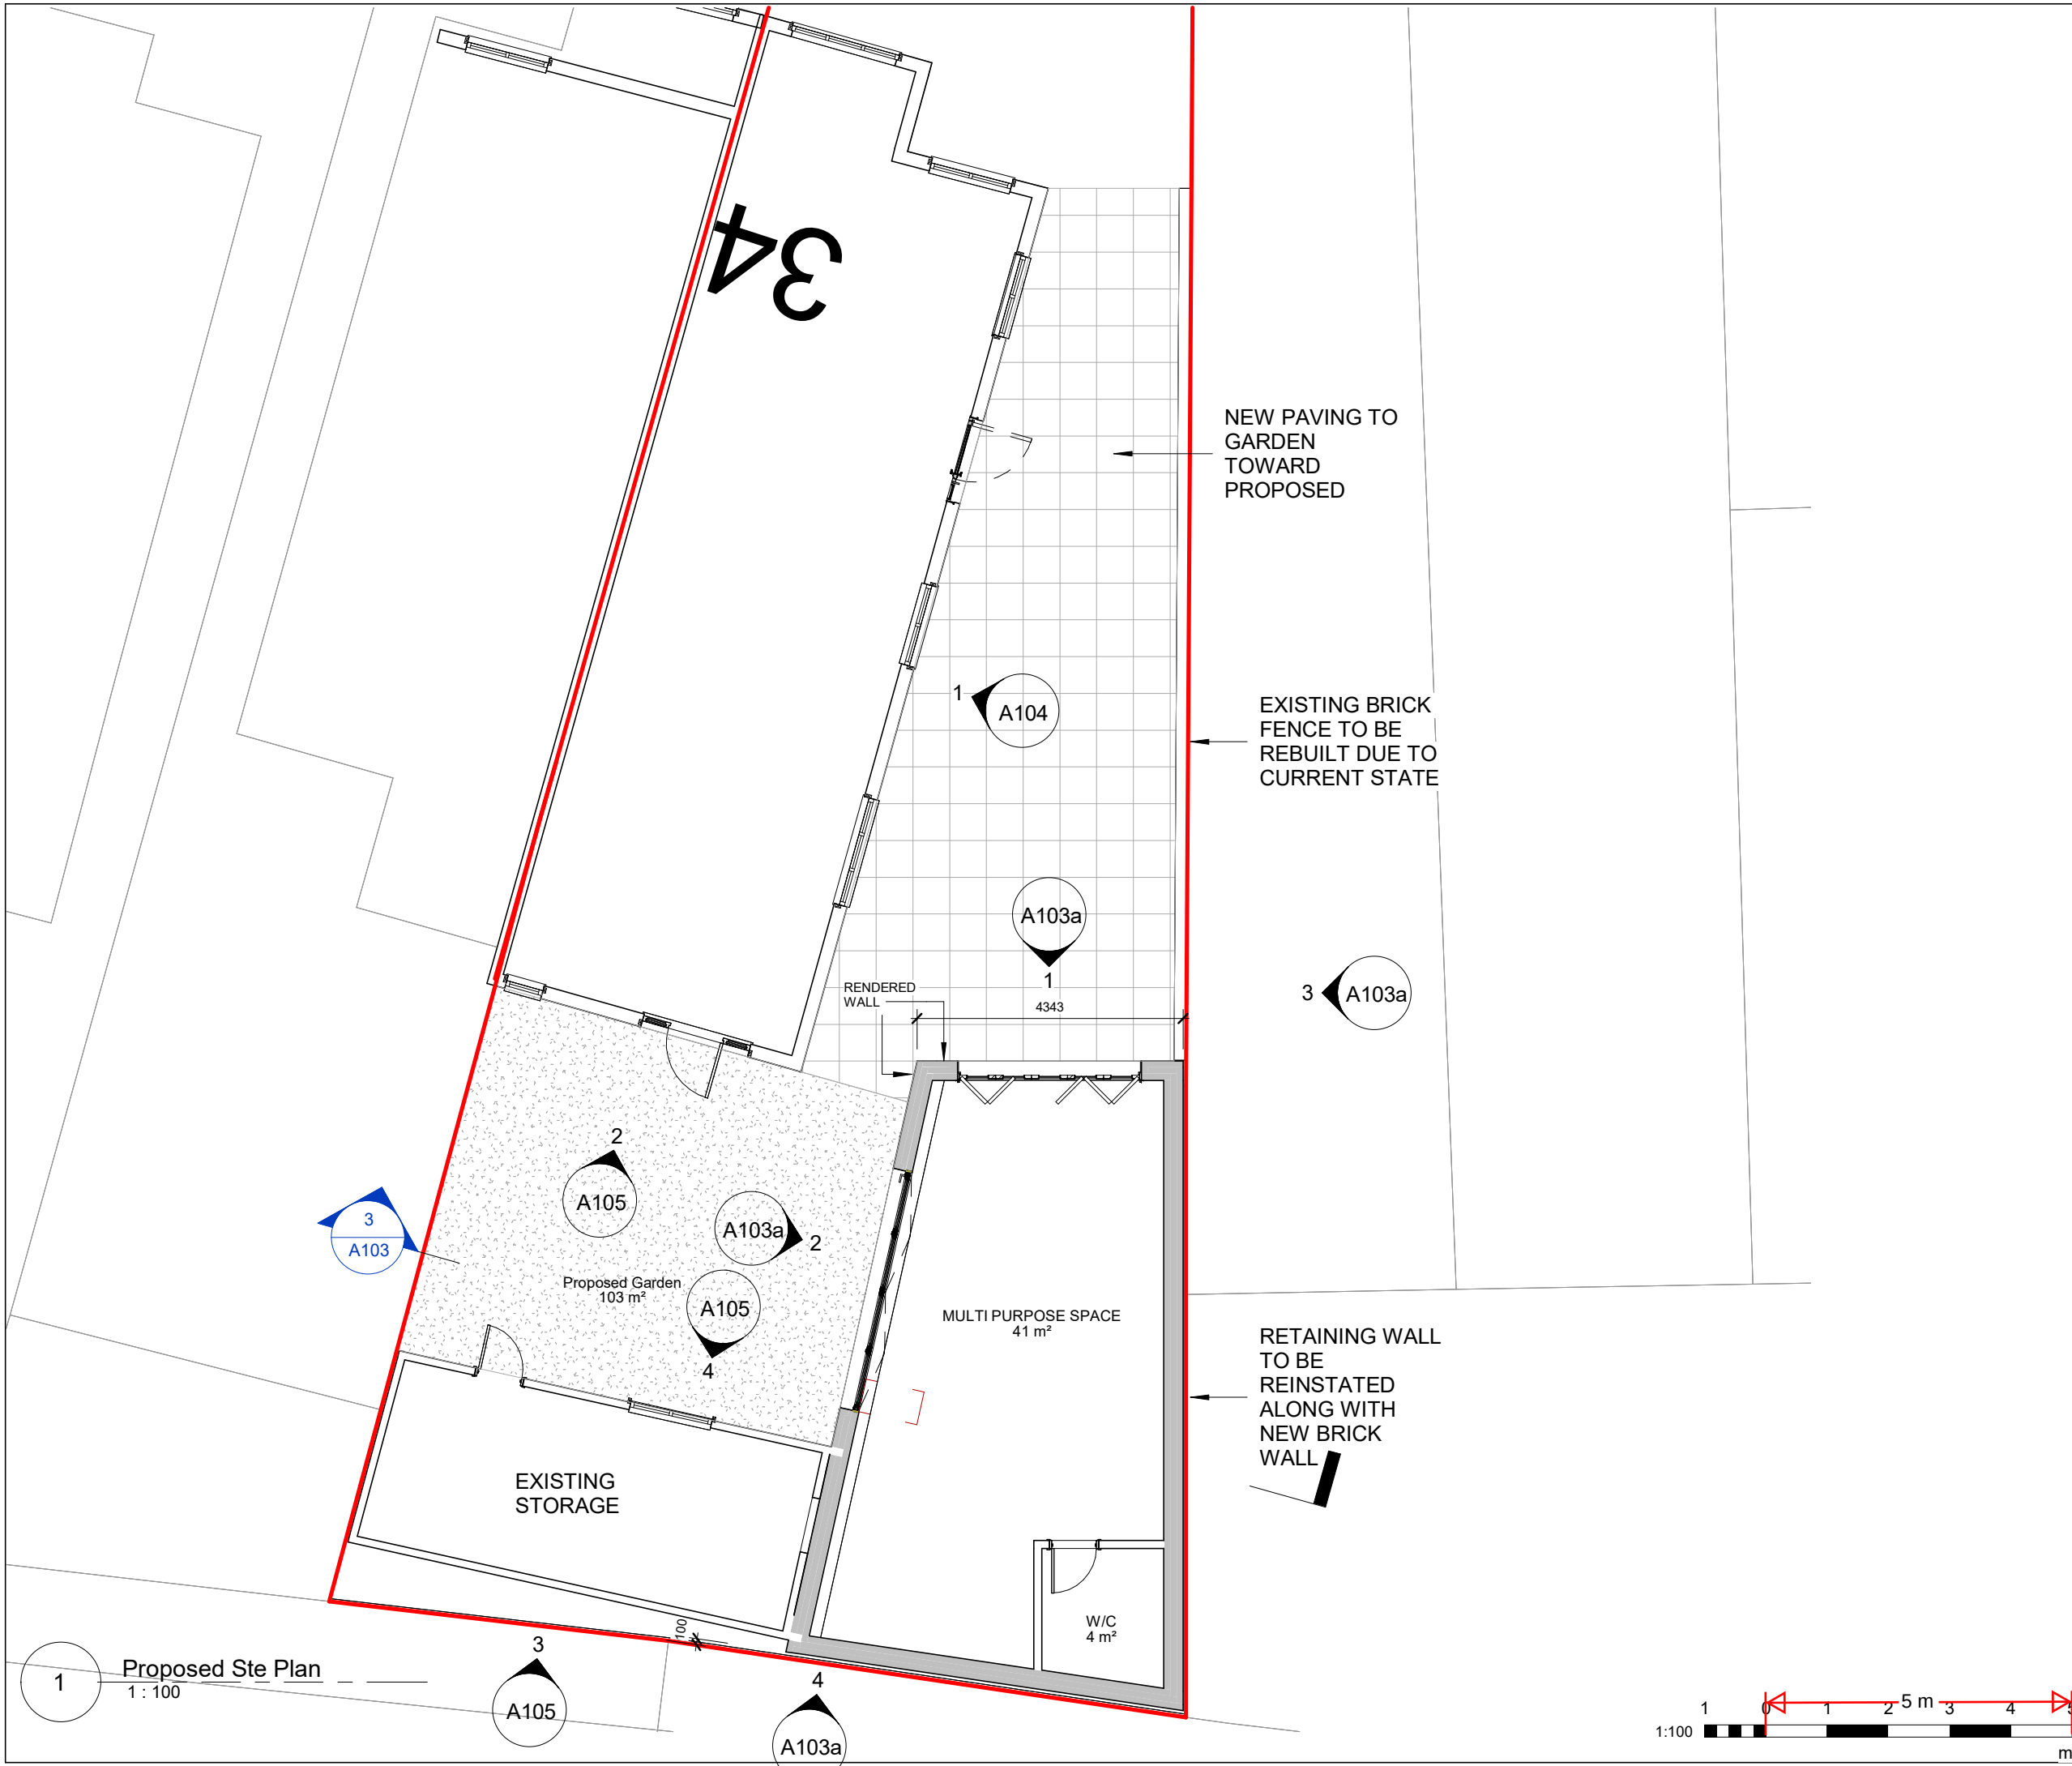

NOTES:

All dimensions to be verified on site and is in mm.


Builder to verify all dimensions, heights and levels prior to commencement of work.

All documents shall be checked to ensure that they are compatible by the contractor before construction commences. In the event of apparent ambiguity or contradiction the engineer and/or architect shall be notified immediately.

The contractor in preparing his estimate shall visit the site and acquaint himself with the problems involved .

The contrator shall issue all statutory notices to the local Authority during progress and completion of works.

All drawings are copyrighted to the technician. Reproducing is not permitted without consent

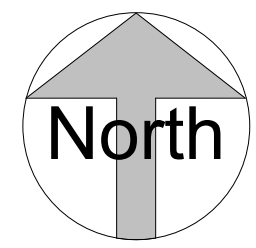

No.	Description	Date

PURPOSE OF ISSUE
PLANNING

PROJECT

34 ARTEMIS CLOSE
DA12 2QN

CLIENT
BS

Scale (@ A2)
1 : 100

Date
11/02/2021

Drawn by
Author

SHEET
PROPOSED PLAN

DRAWING NUMBER
A101

A D S
ADENI-DESIGN-STUDIO

M:07909041136