


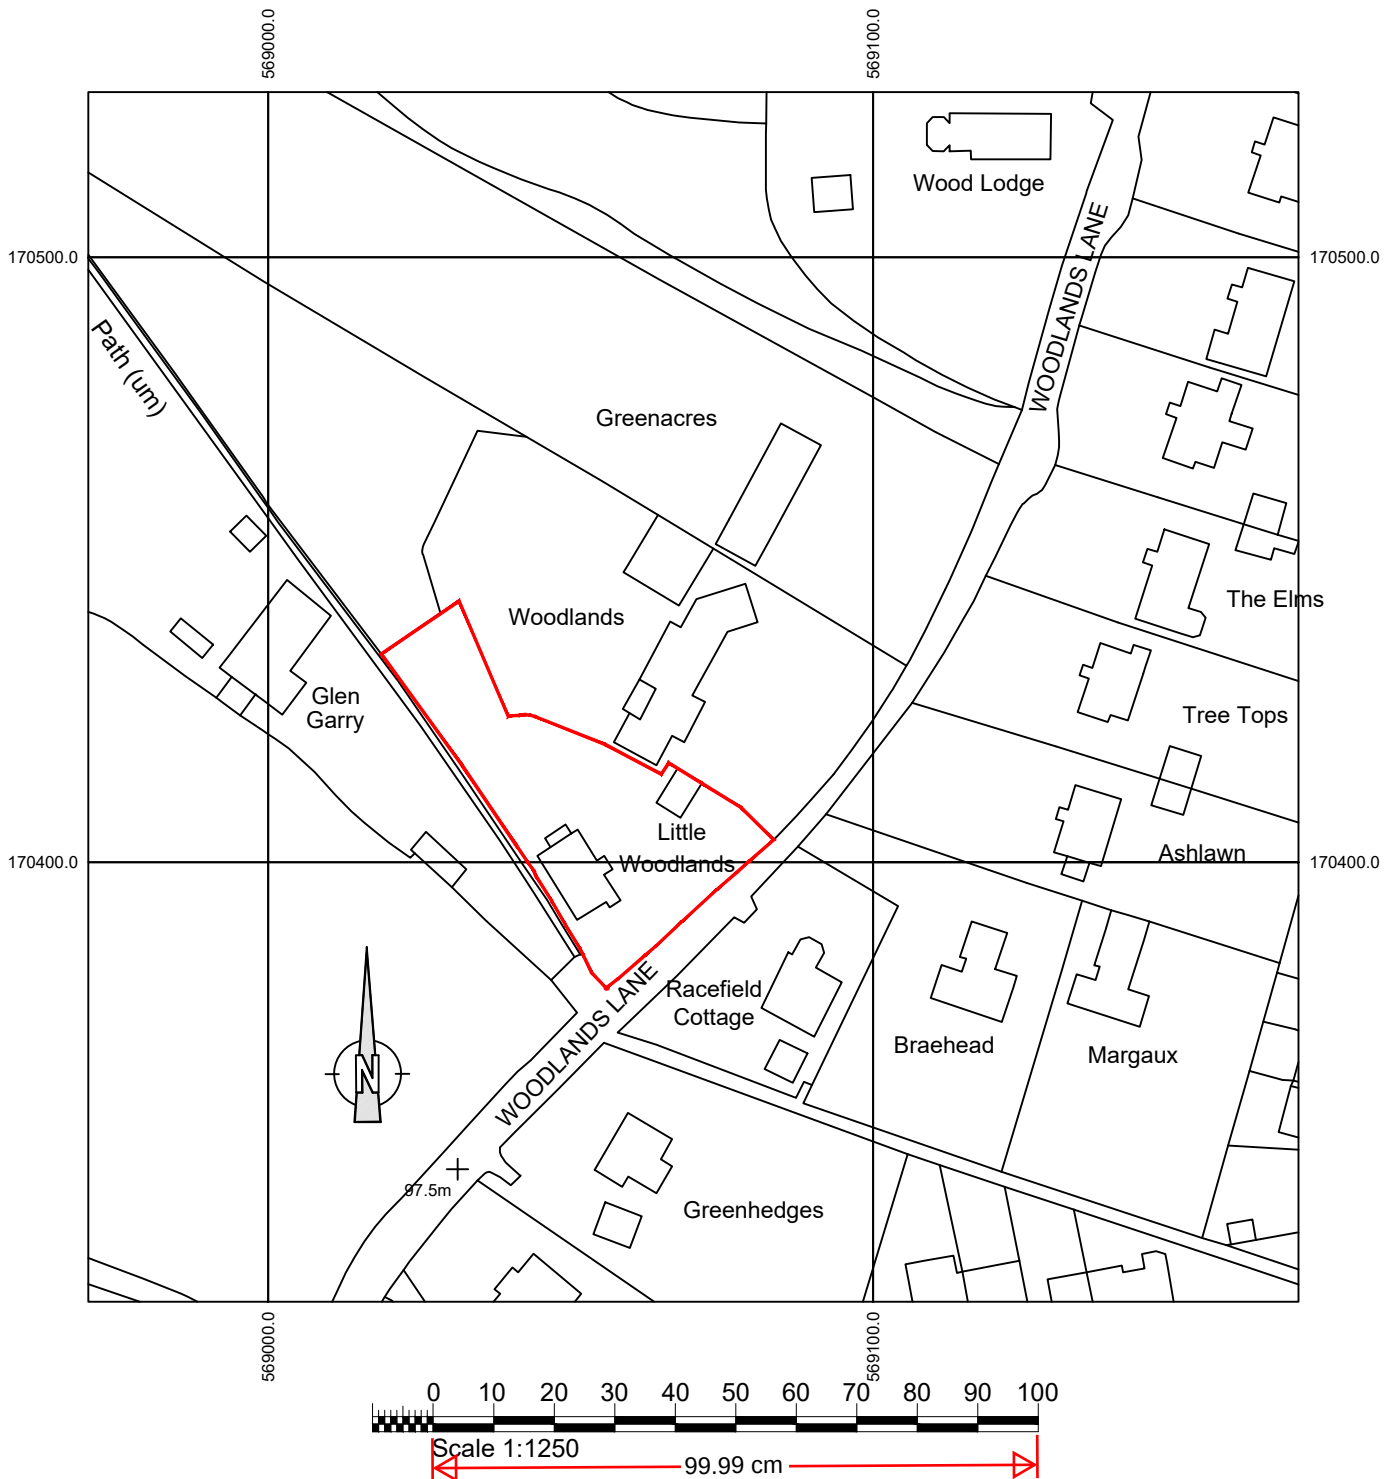

This drawing remains the Copyright
of the architects and may not be
reproduced in whole or in part
without their written permission



DAC
Architects
21 Stone Street,
Gravesend, Kent, DA11 0NP
Tel: 01474 566996
Fax: 01474 320374
Design@DACarchitects.co.uk

CLIENT MR & MRS JARMYN	SCALE 1:1250	DATE 14/05/24
PROJECT LITTLE WOODLANDS	DRAWN BY LDM	
TITLE SITE LOCATION PLAN	PROJECT NO. 5465	DRAWING No. REVISION P-00