


Refuse collection  
3 x660lit bins ordered Invoice  
0987978A  
Bin collection day - Friday  
Caretaker responsible to move  
any full bins from the refuse  
store and leave them on  
pavement of Lawn Road. On  
the same day wheel bins back  
into the refuse store.

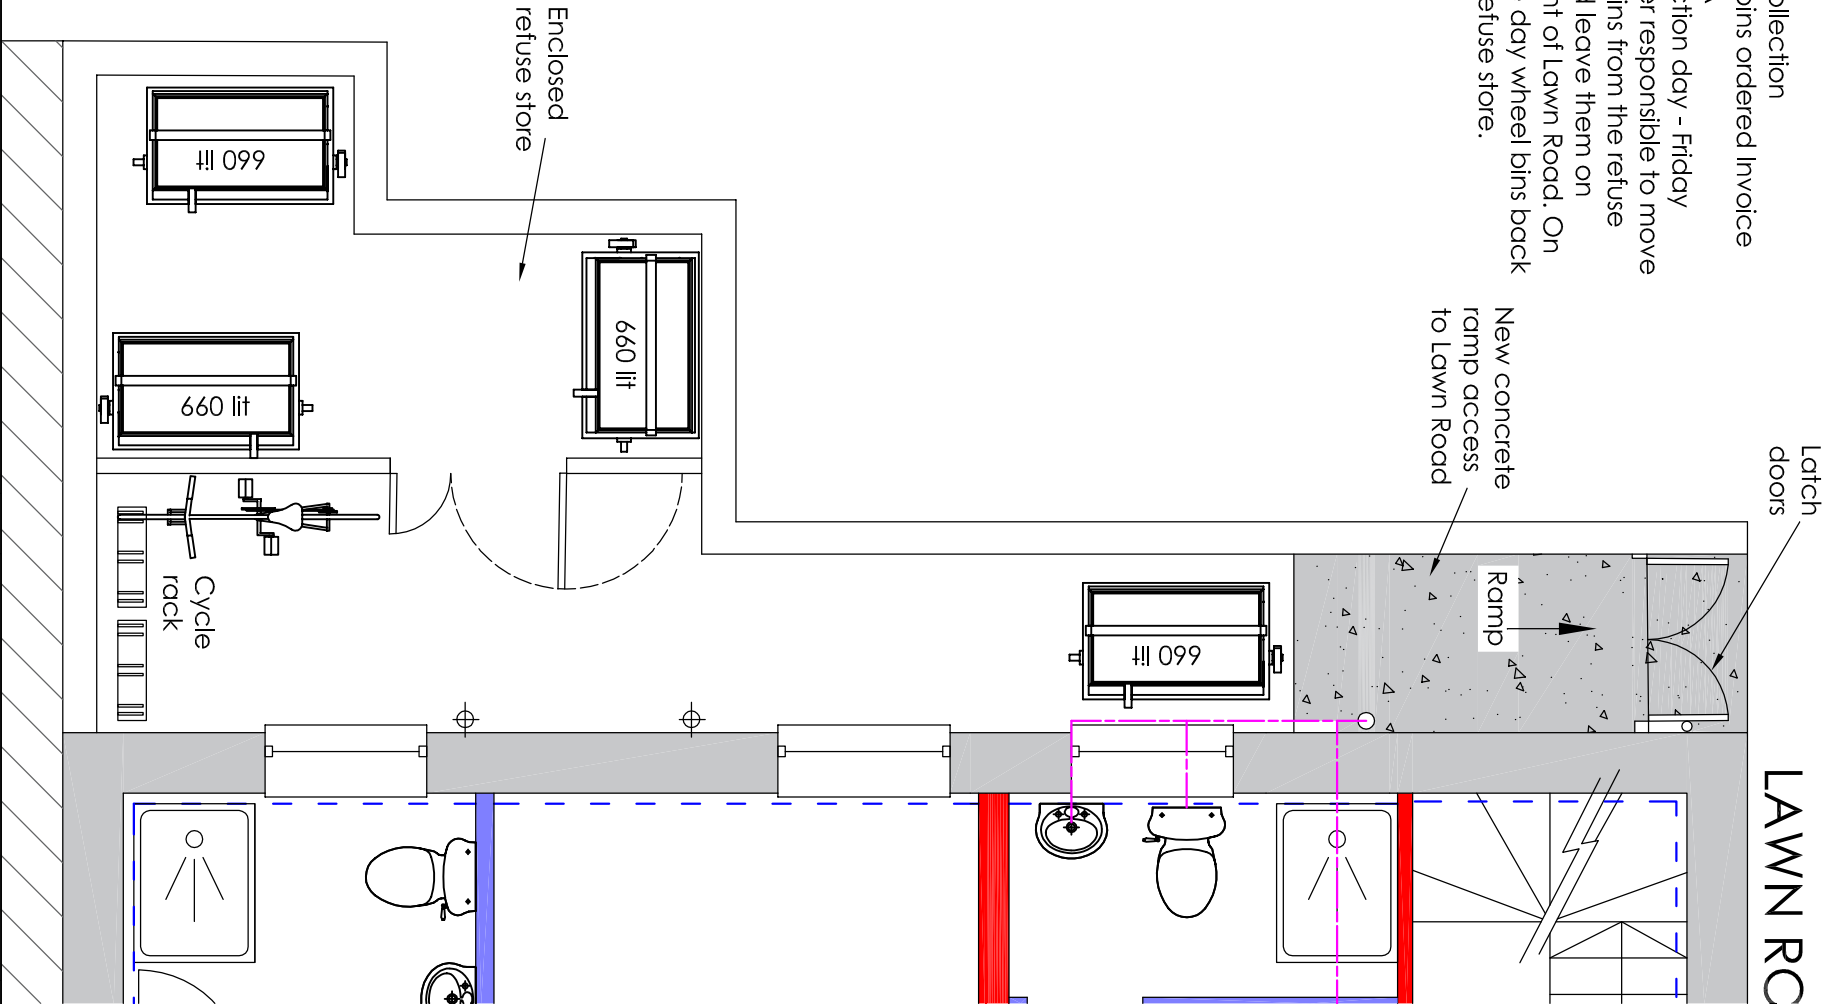

|                                             |  |   |          |
|---------------------------------------------|--|---|----------|
| Project                                     |  | Edinburgh Castle High Street Northfleet Gravesend Kent DA11 9HB   |          |
| Drawing Title                               |  | Proposed Change of Use From PH / HMO into 3 x Studio Flats, 3 x One Bedroom Flats, Remove One Chimney, Internal Alterations and Remove Redundant Vertical Ladder and Telecom's equipment |          |
| Condition 6 & 7 Cycle rack and Refuse Store |  | Rev   | Date     |
|                                             |  | Description   | Date     |
|                                             |  | Drawn   | Date     |
|                                             |  | HC   | Oct 24   |
|                                             |  | Scale   | 1:50     |
|                                             |  | Drawing No.   | EC/A3/22 |

**H Channa**  
Picaroons Maidstone Road Platt Kent TN15 8LB  
Tel: 07828277909 E-mail: hchanna@tiscali.co.uk