
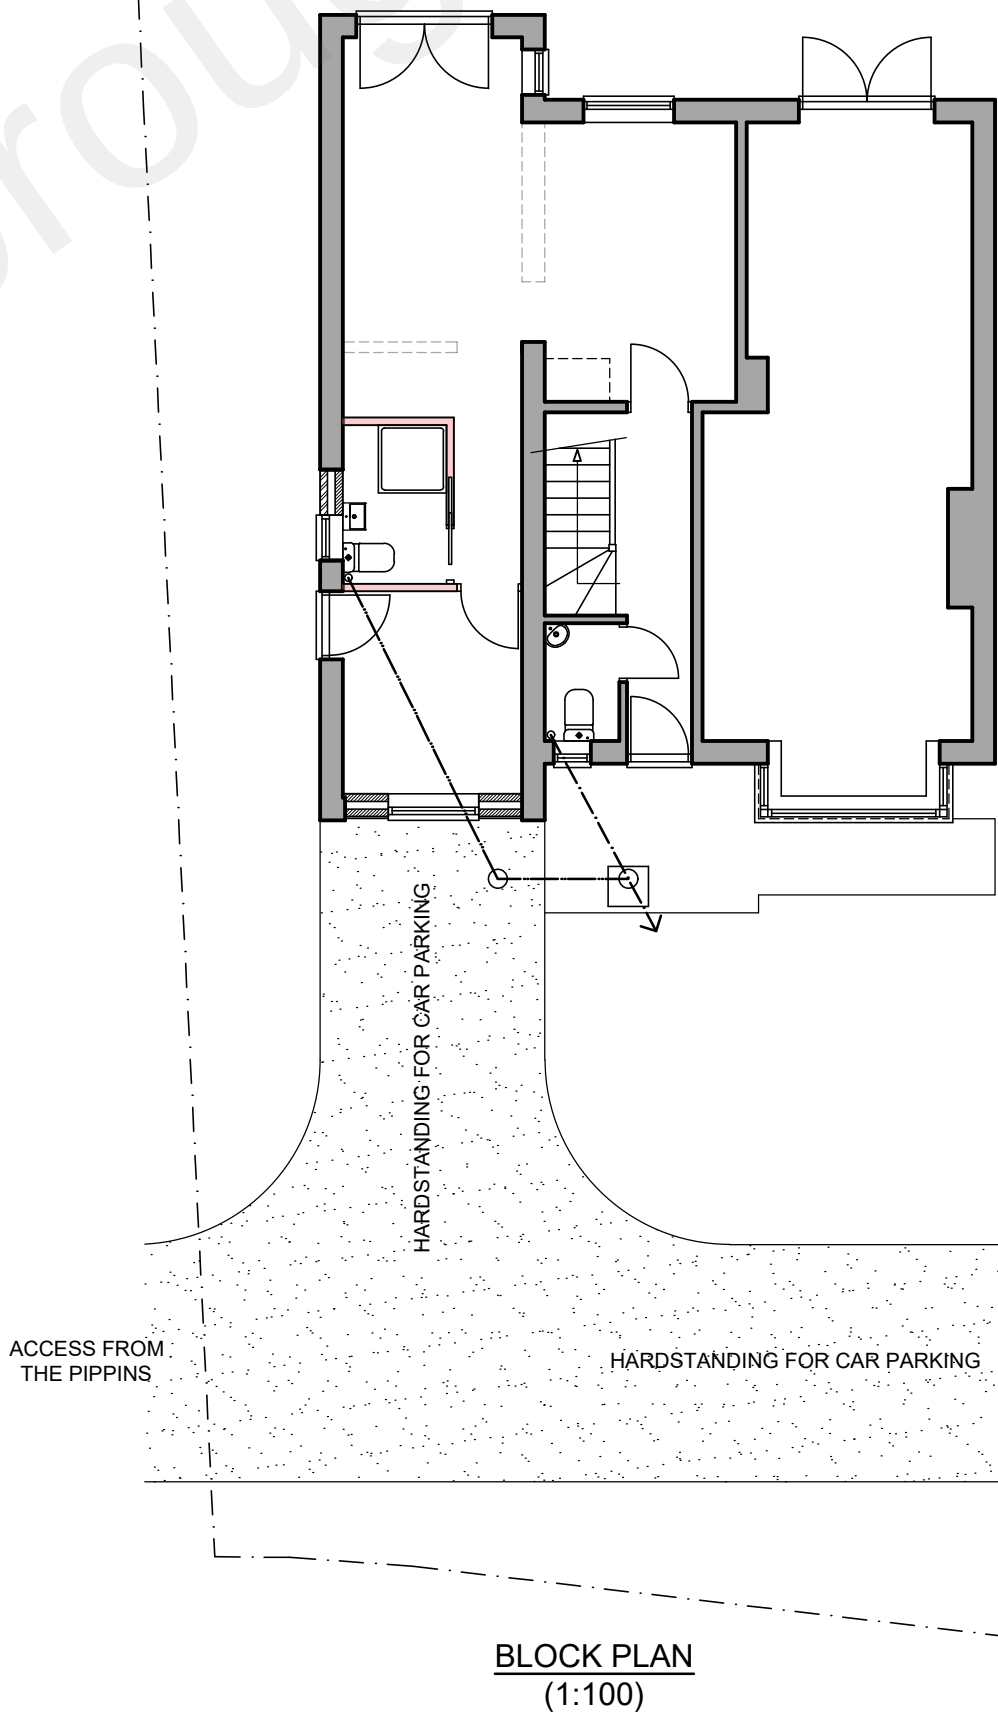
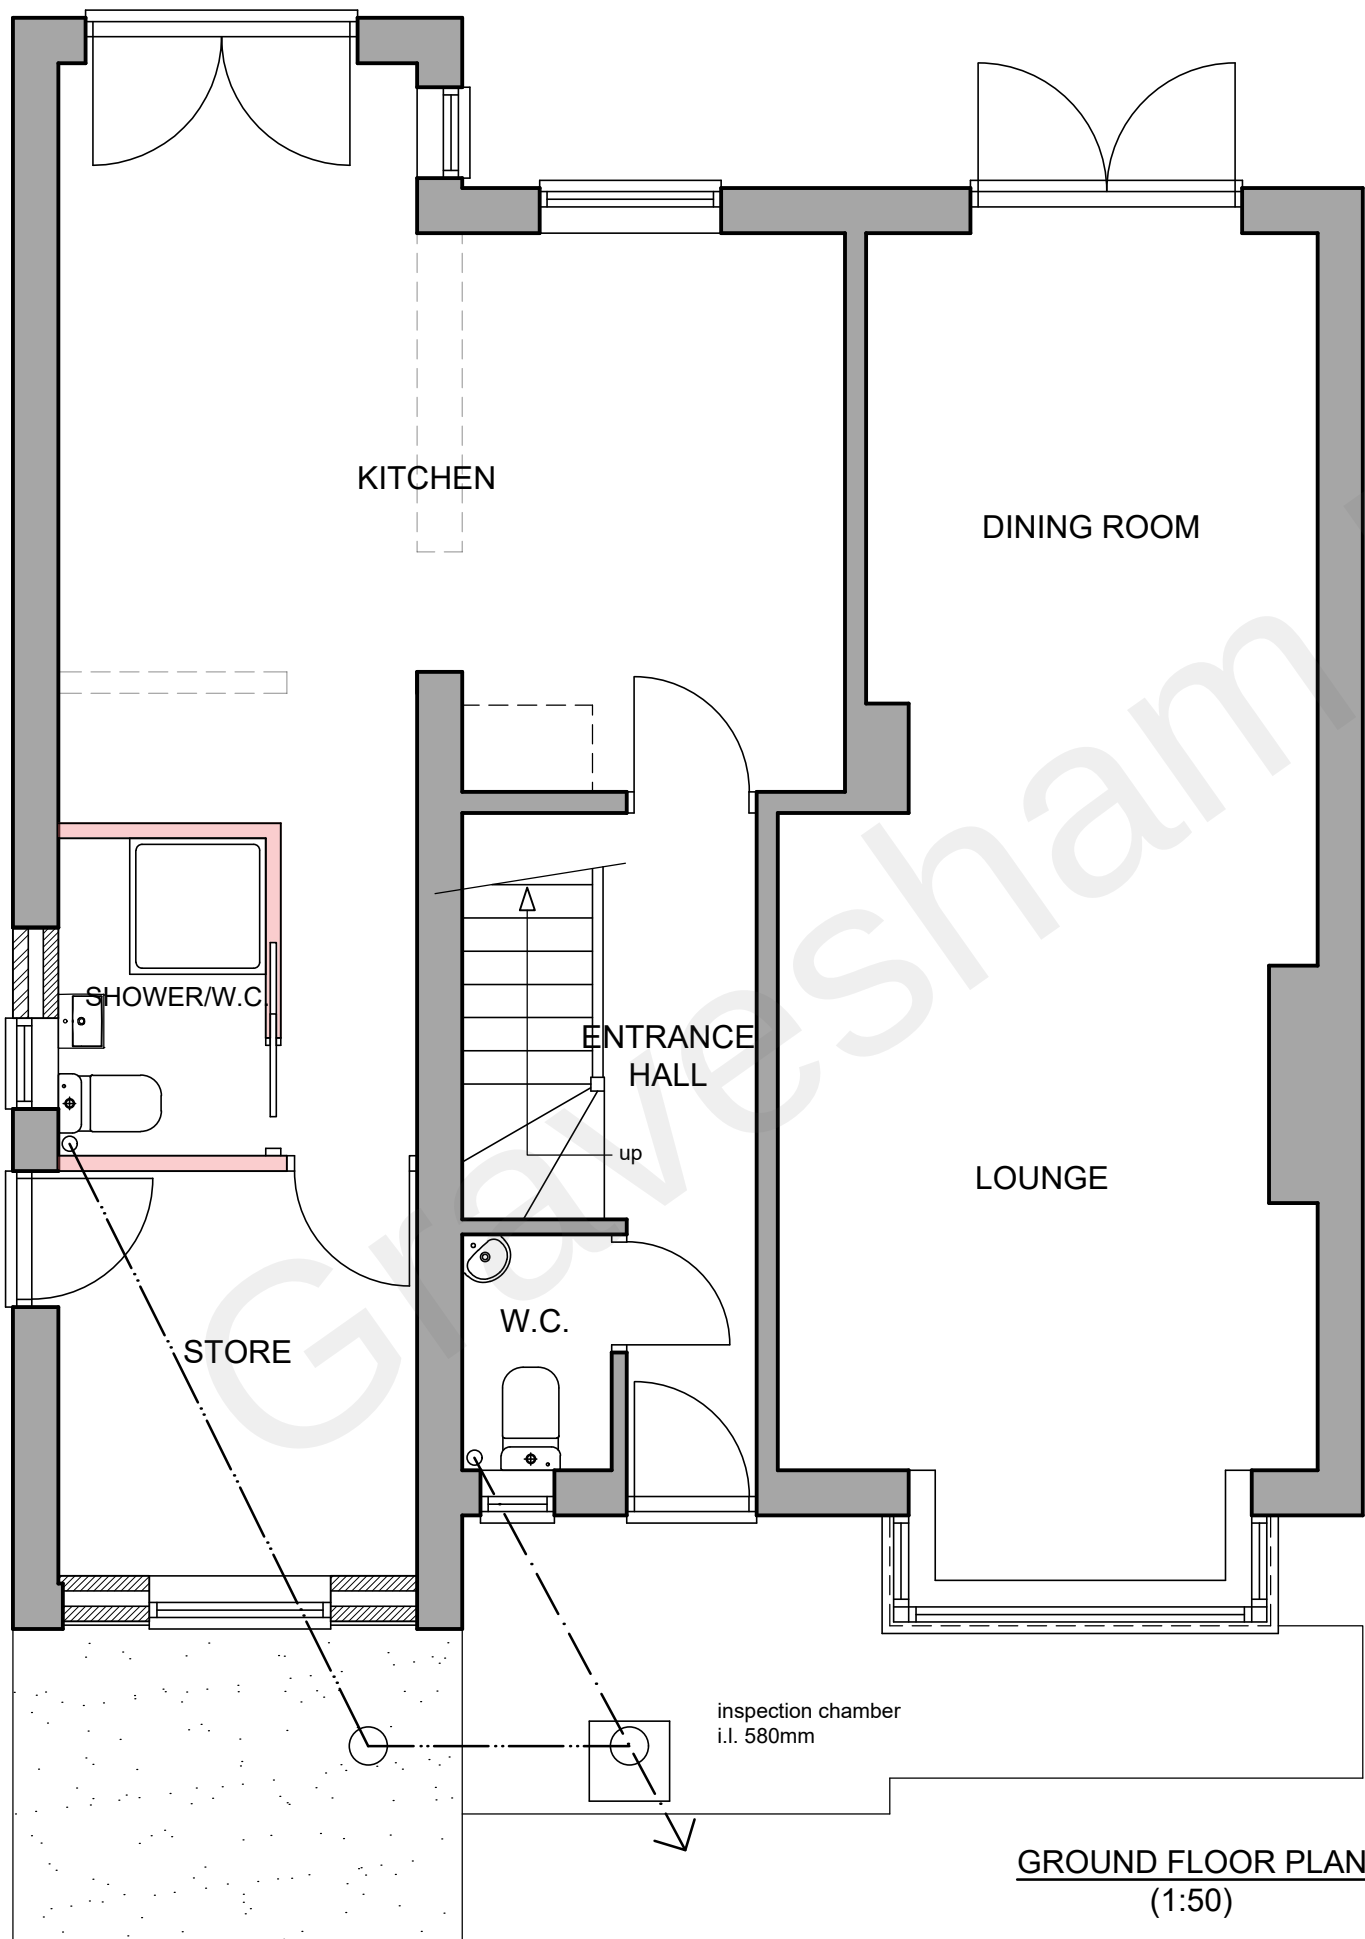
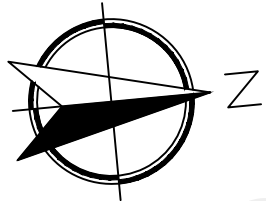


SCALE
SCALE BAR @ 1:100

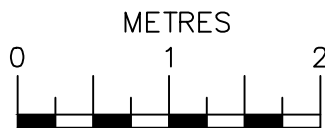

SCALE
SCALE BAR @ 1:50

05/01/22	A	Door in side elevation relocated
Date	No	Revision
Penfold Project Services		
Epmarket, Wrotham Road, Meopham, Kent, DA13 0JH Telephone: 01474 816690 e-mail: apenfold448@btinternet.com		
Job Title:	11 THE PIPPINS MEOPHAM KENT DA13 0HB	
Dwg Title:	PLANS AND PROPOSED AS PROPOSED	
Scale:	1:50 & 1:100 @ A2	
Dwg No.:	02A	
Date:	December 2021	