
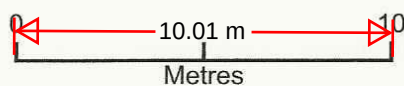


Dropped kerb

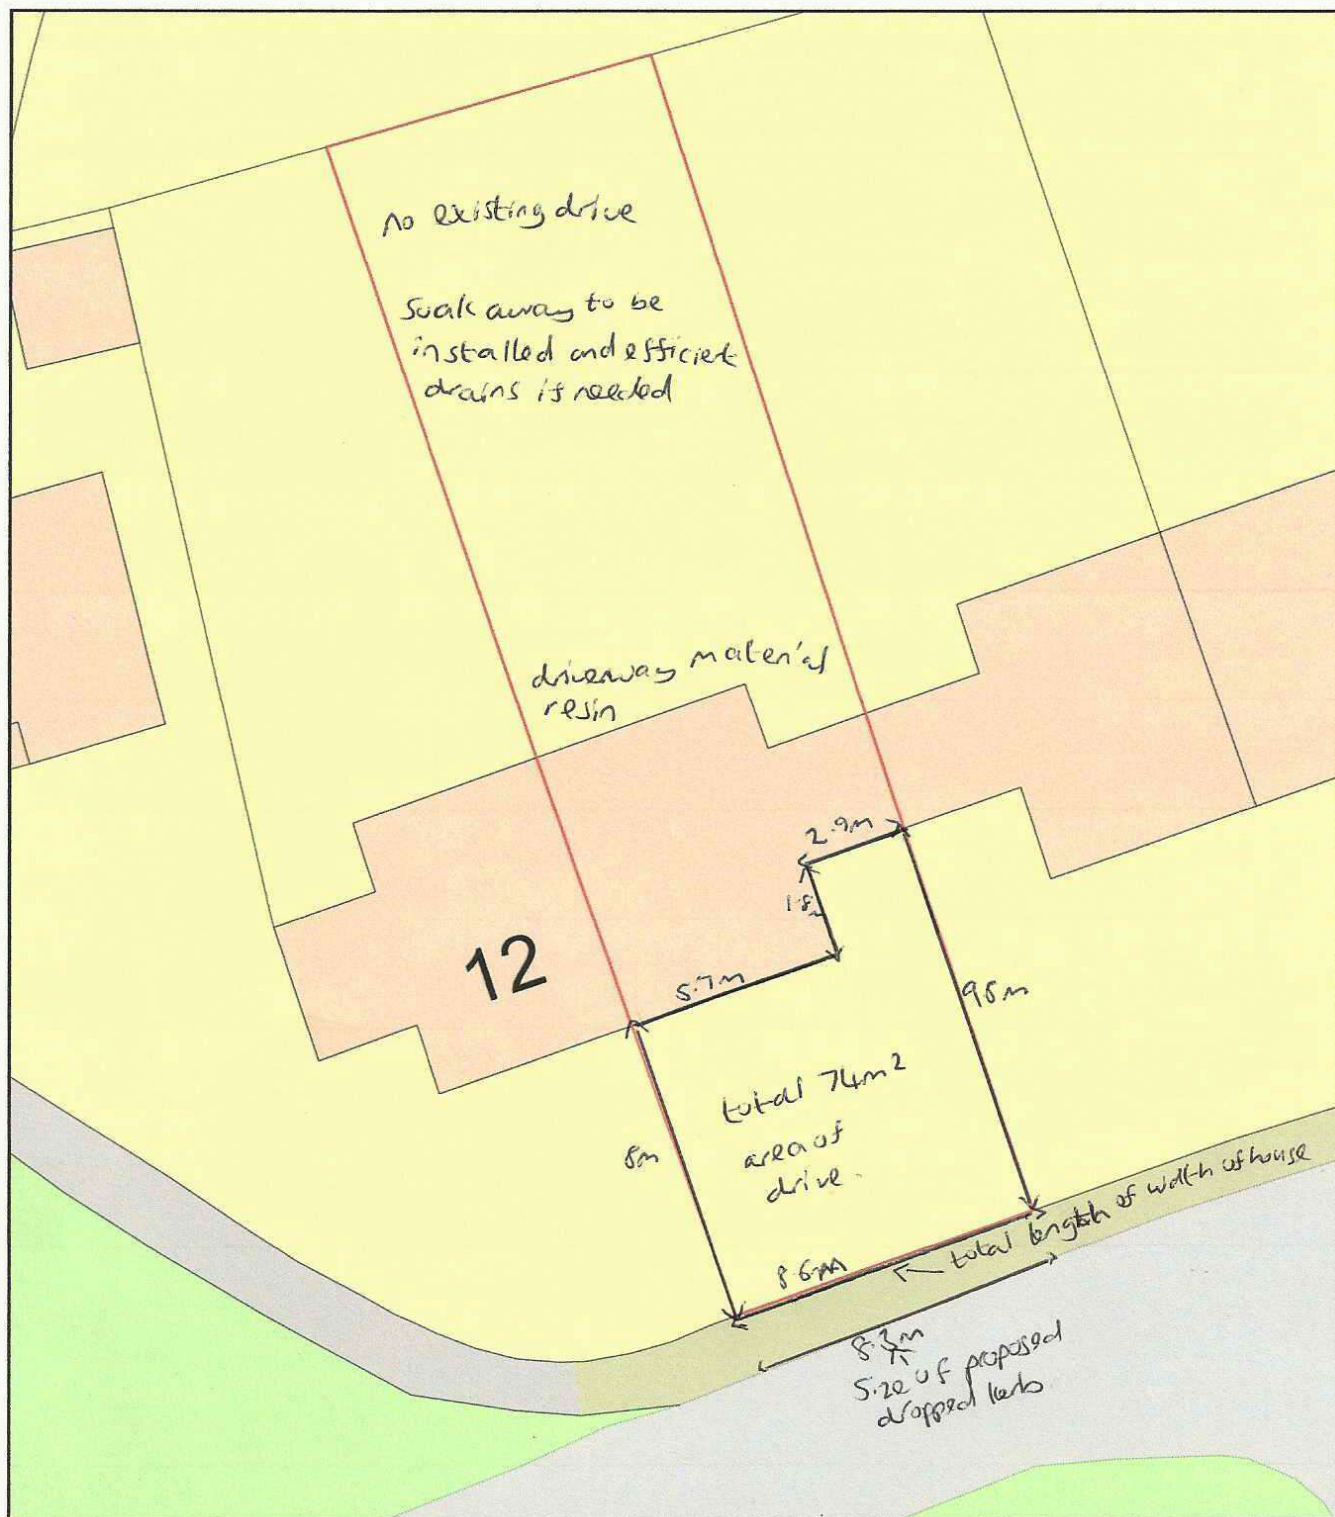

Plan Produced for: Toni Brown Gravesham council

Date Produced: 05 Oct 2026

Plan Reference Number: TQRQM26278224916517

Scale: 1:200 @ A4