
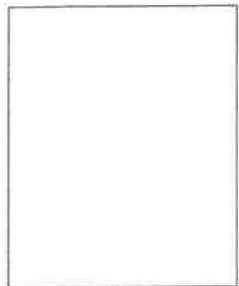
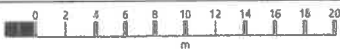


EXISTING Block Plan - 9 HAYNES ROAD, NORTHFLEET.

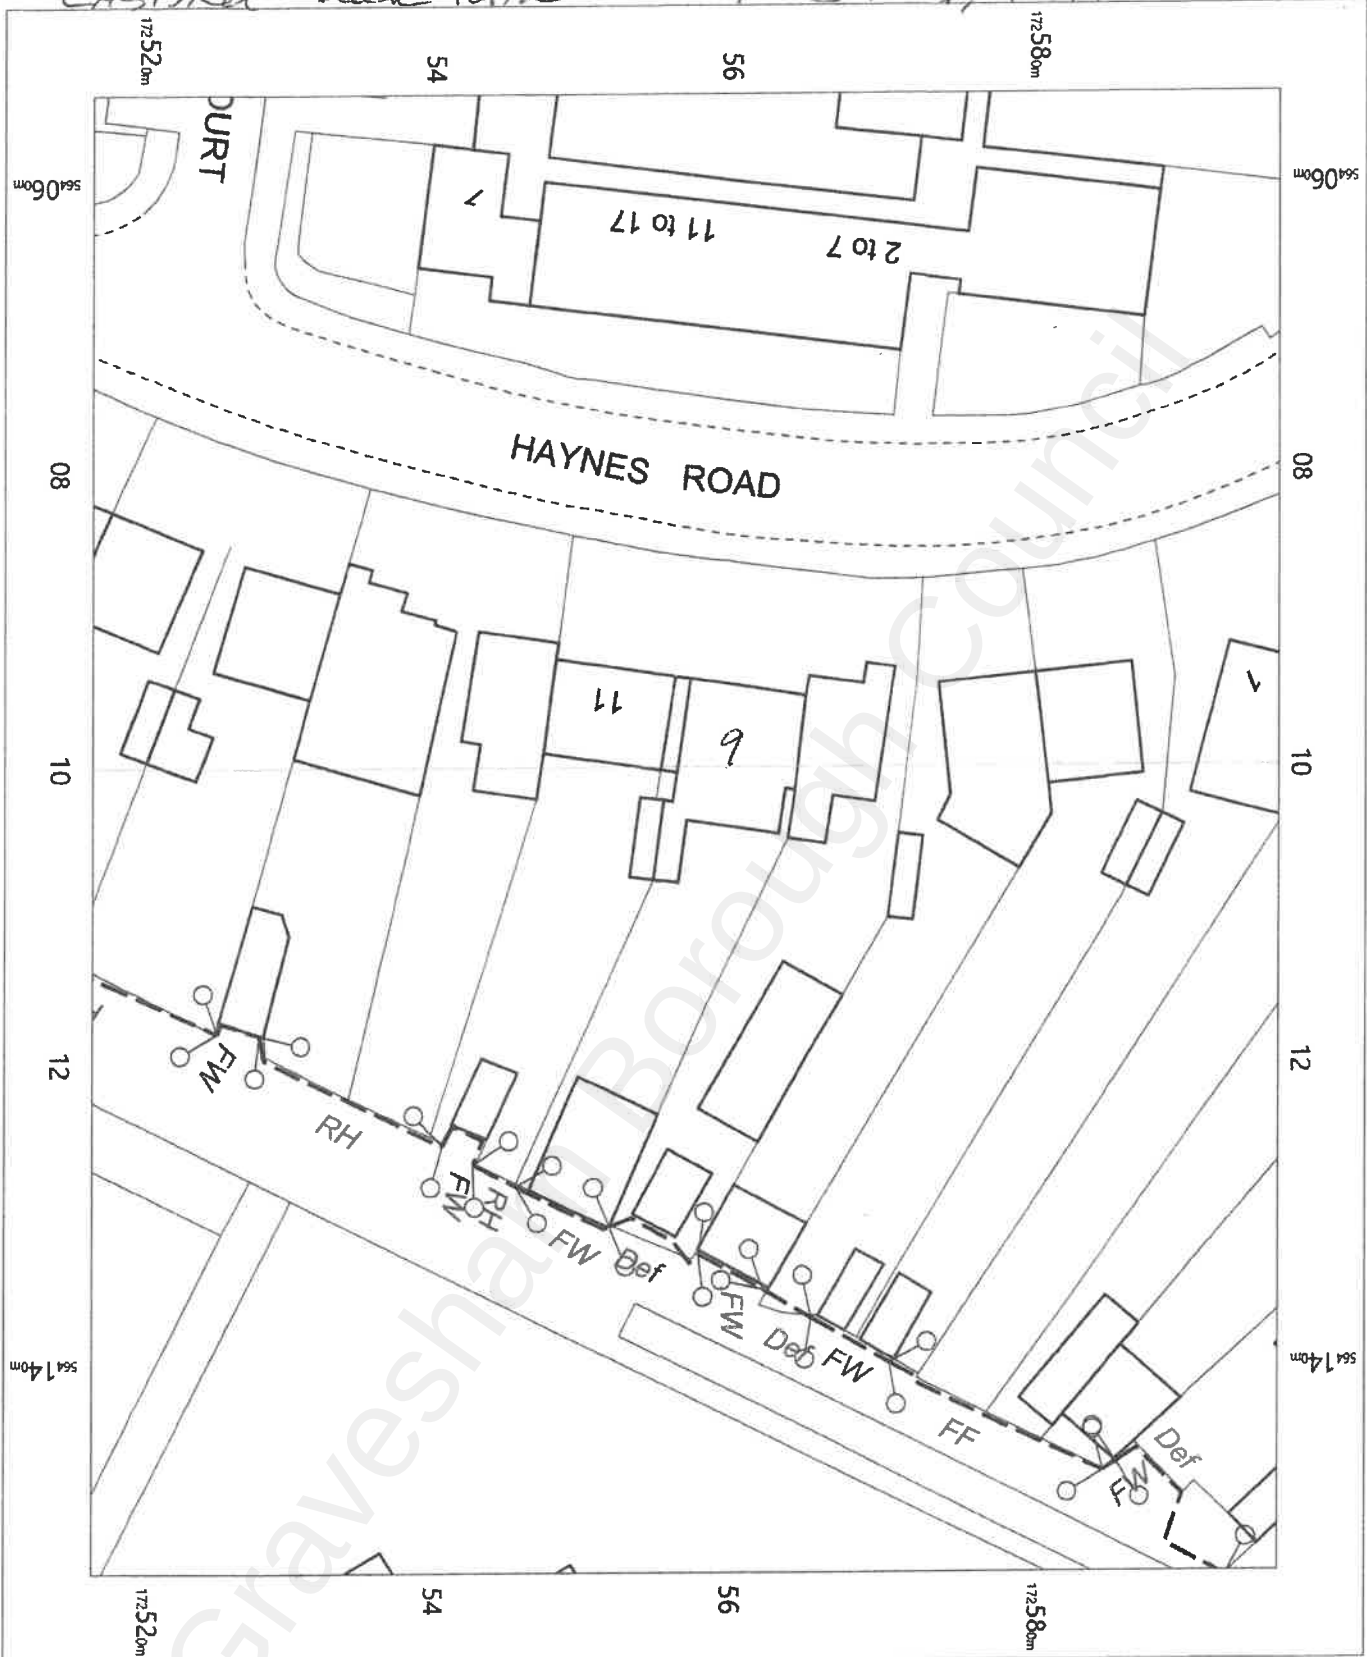

©Crown Copyright Ordnance
Survey, Licence no. 100019980

1:500 scale print at A4, Centre:
564104 E, 172557 N

www.centremapslive.co.uk

OS MasterMap 1250/2500/10000
scale
Monday, November 1, 2021, 10:
CM-00999687