
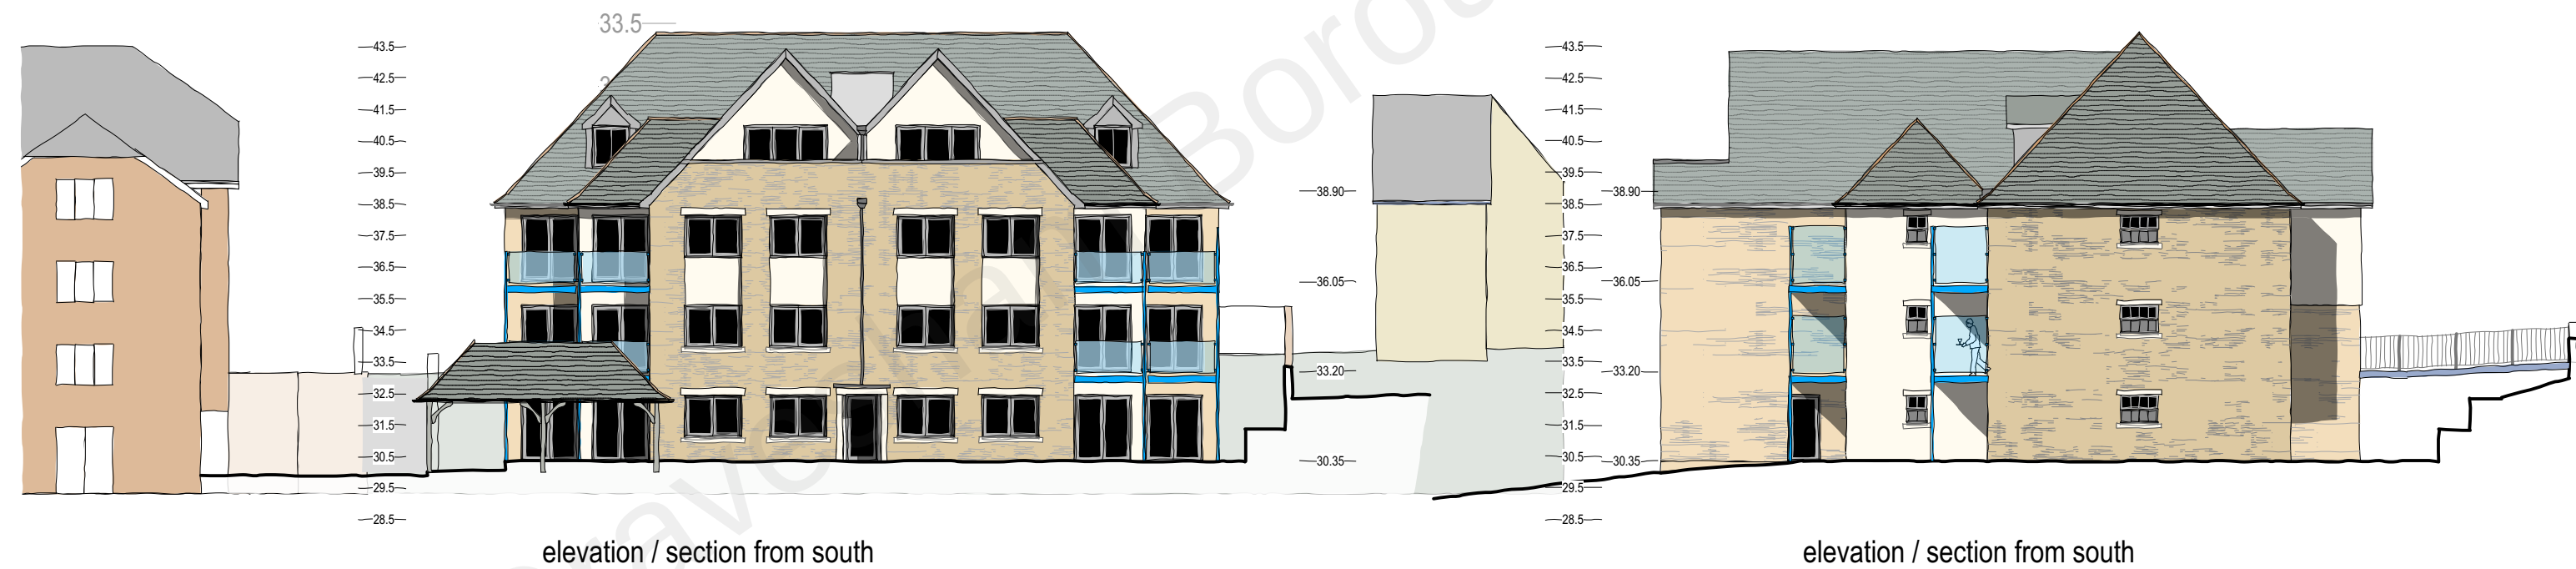


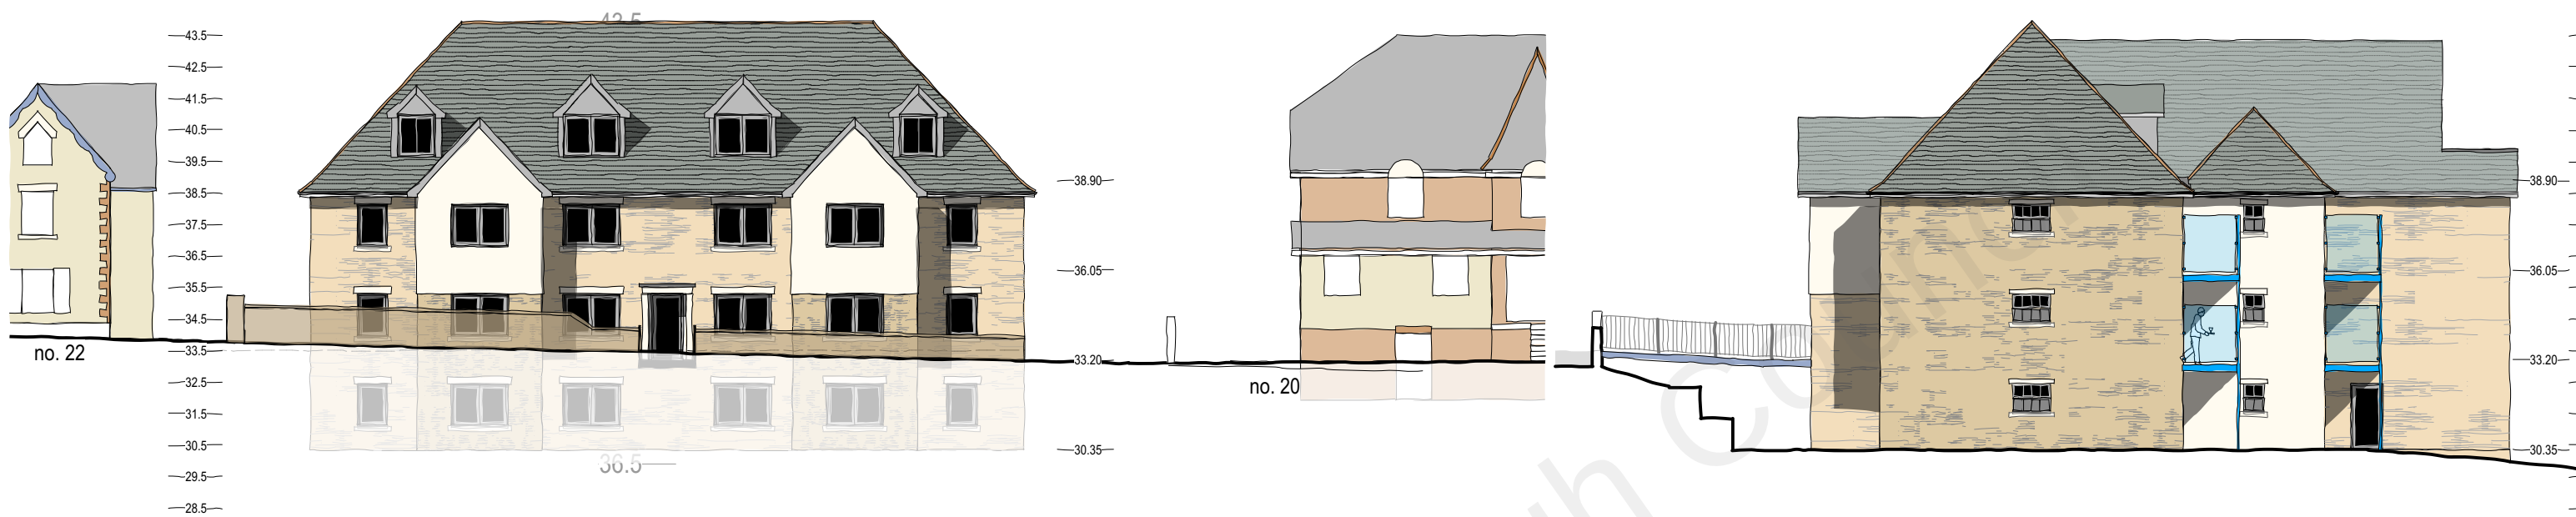

0 10
scale (m)
1-200 on A3 size reproduction

Client: Wakes
job: Milton Mount Hall Gravesend DA12 1NQ
title: proposed site & street elevations
scale: 1-200 @ A3 date July 2021 dwn. GB
drawing number: **21-18-10** rev.-