


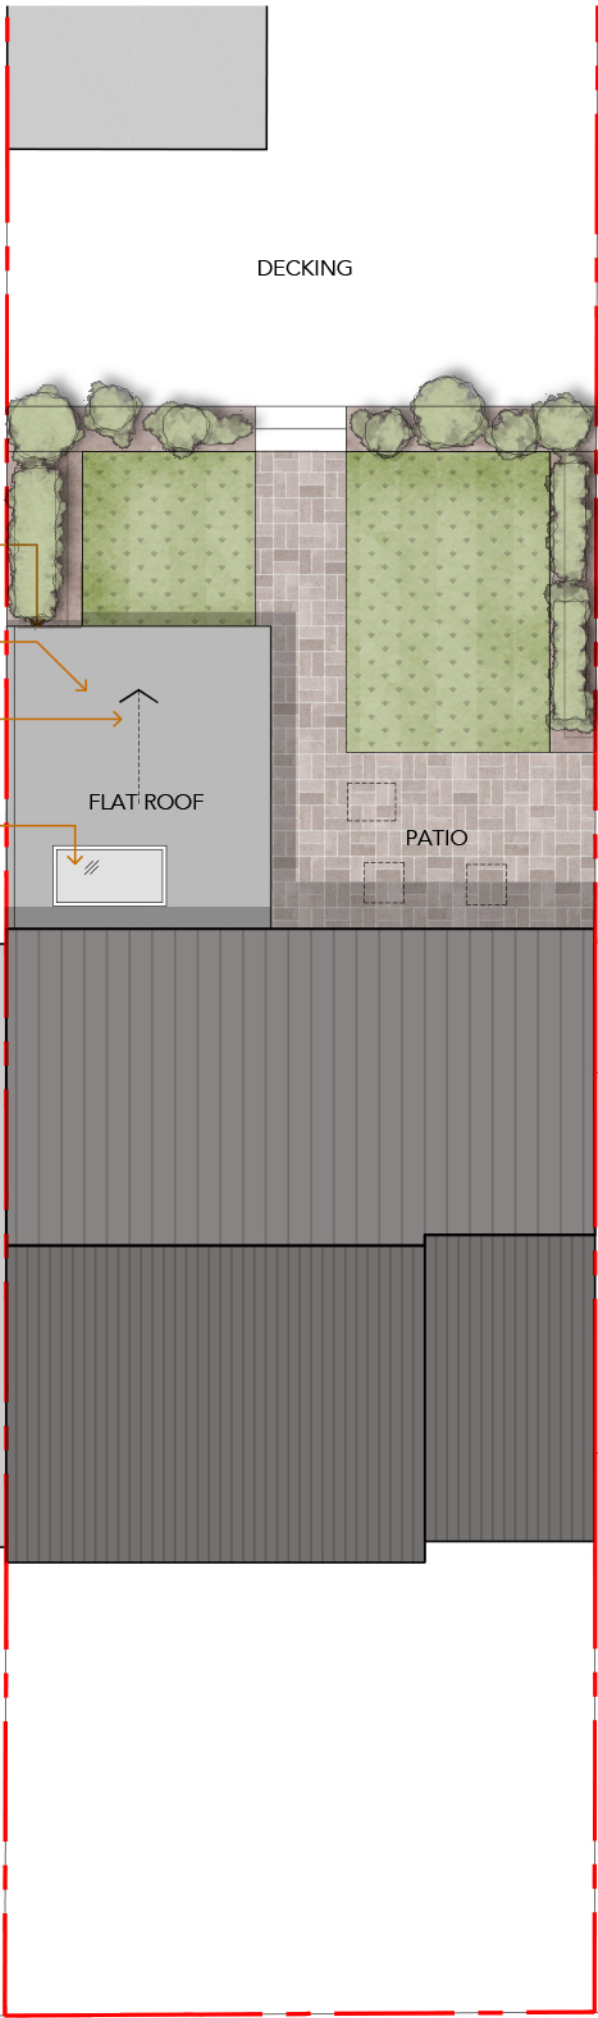

Drawing Copyright of
JRD KENT ARCHITECTS
info@jrdkent.com
07506 911 494

Revisions
First Issue -

- The rear extension is to be built fully on the applicant's site with no part overhanging the boundary.
- The flat roof is to be finished with either a single ply membrane or GRP.
- The flat roof is to fall in one direction, away from the house and the boundary, so the rainwater gutter is accessible and closer to a soakaway.
- One rooflight will allow valuable daylight deeper into the floor plan without presenting an overlooking concerns.



64

Application Boundary ---
North



Project
2513
Address
**60 Goodwood Cr
Gravesend, Kent
DA12 5EL**

Date
Jun 2025
Purpose
Planning
Revision
First Issue

Drawing
P100
Proposed Site Plan

