


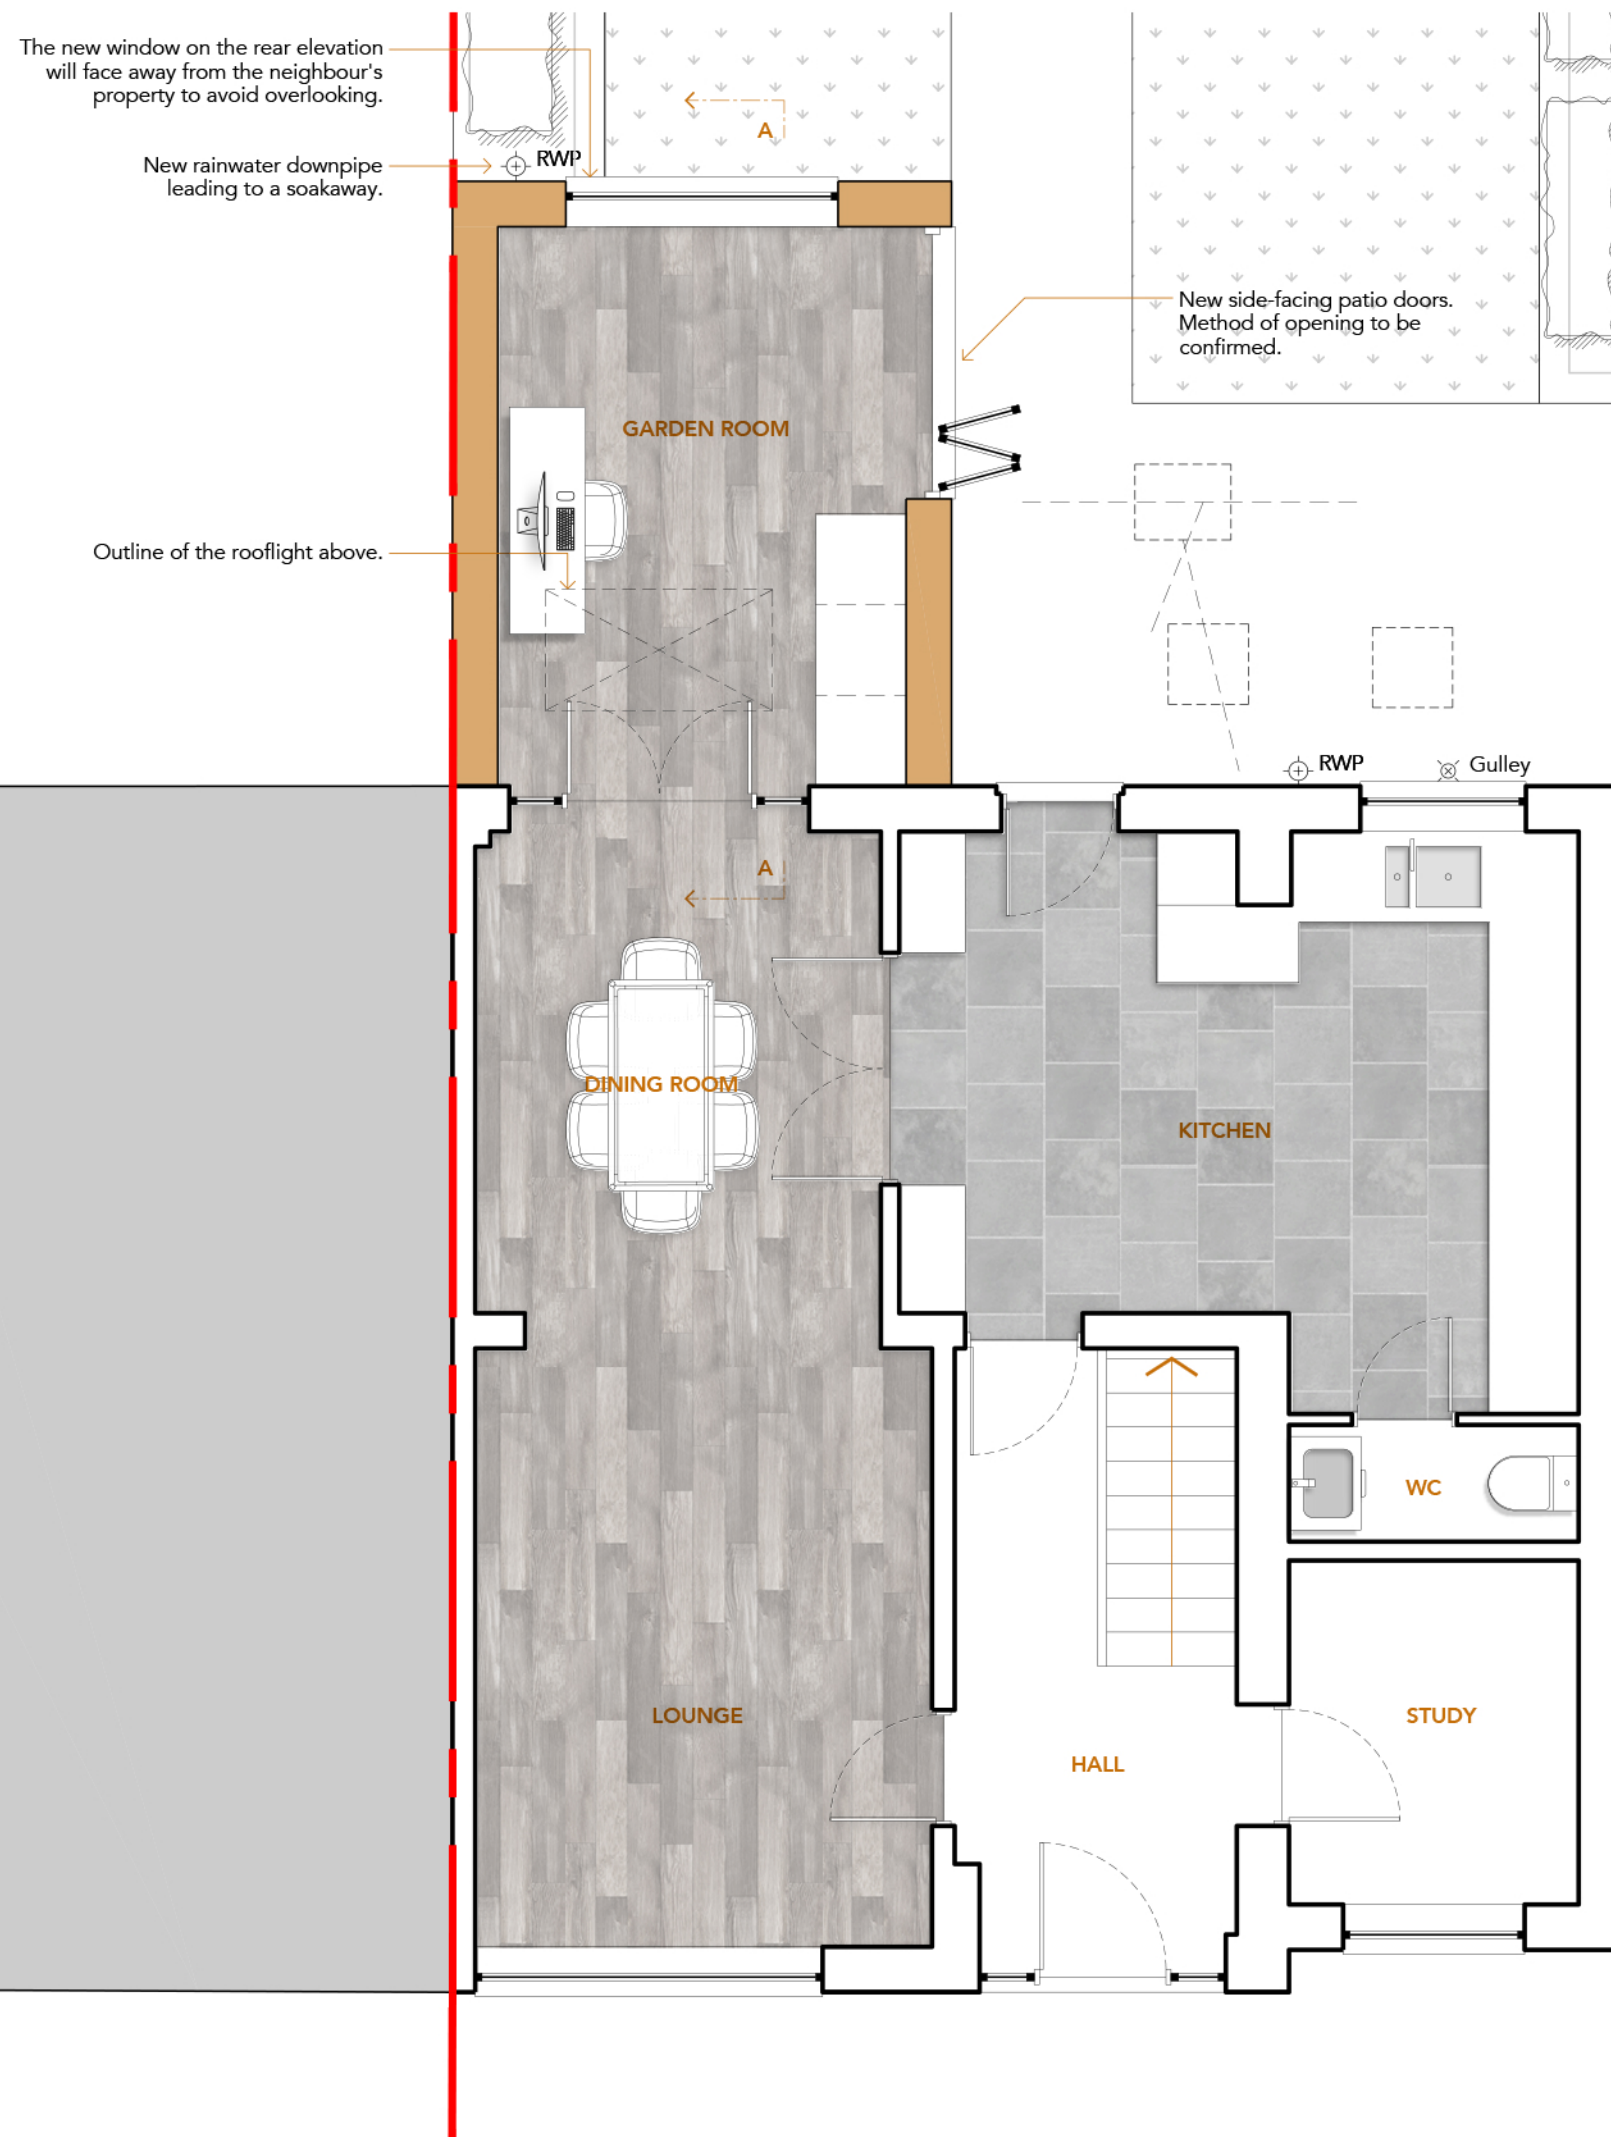

Drawing Copyright of
JRD KENT ARCHITECTS
info@jrdkent.com
07506 911 494

Revisions
20.06.25: Client amendments **A**



New Construction
Application Boundary

North



Project
2513

Address
**60 Goodwood Cr
Gravesend, Kent
DA12 5EL**

Date
Jun 2025

Purpose
Planning

Revision
A

Drawing

P110
Proposed Floor Plan

Scale
2.5 2 1.5 1 0.5 0m
2.01 m 1.50 m