




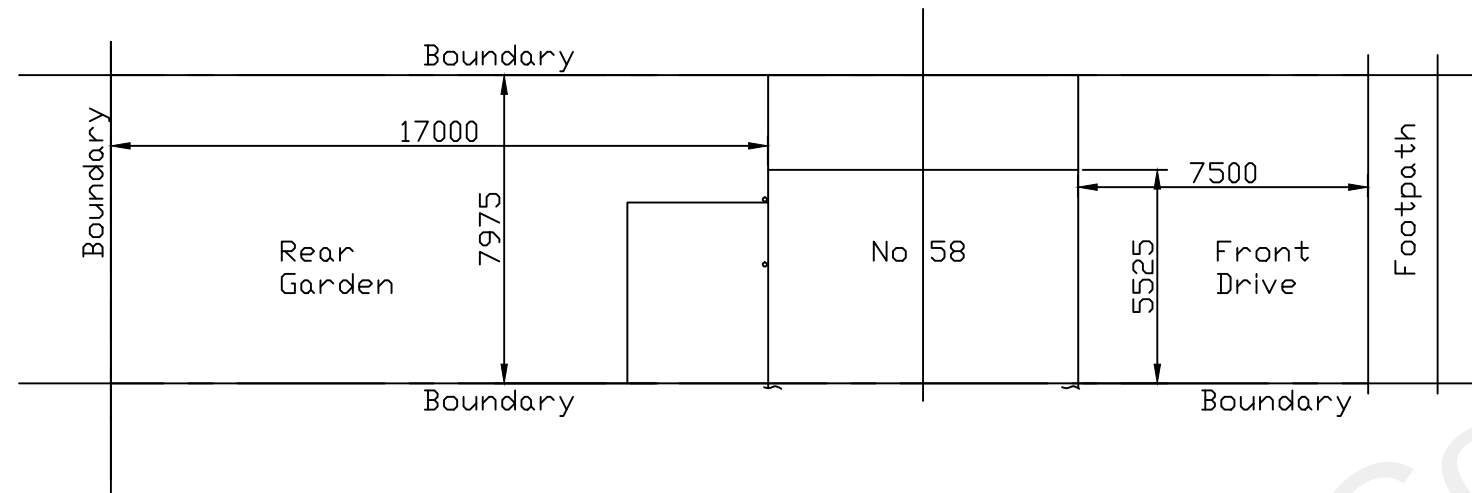

Existing Plot Plan

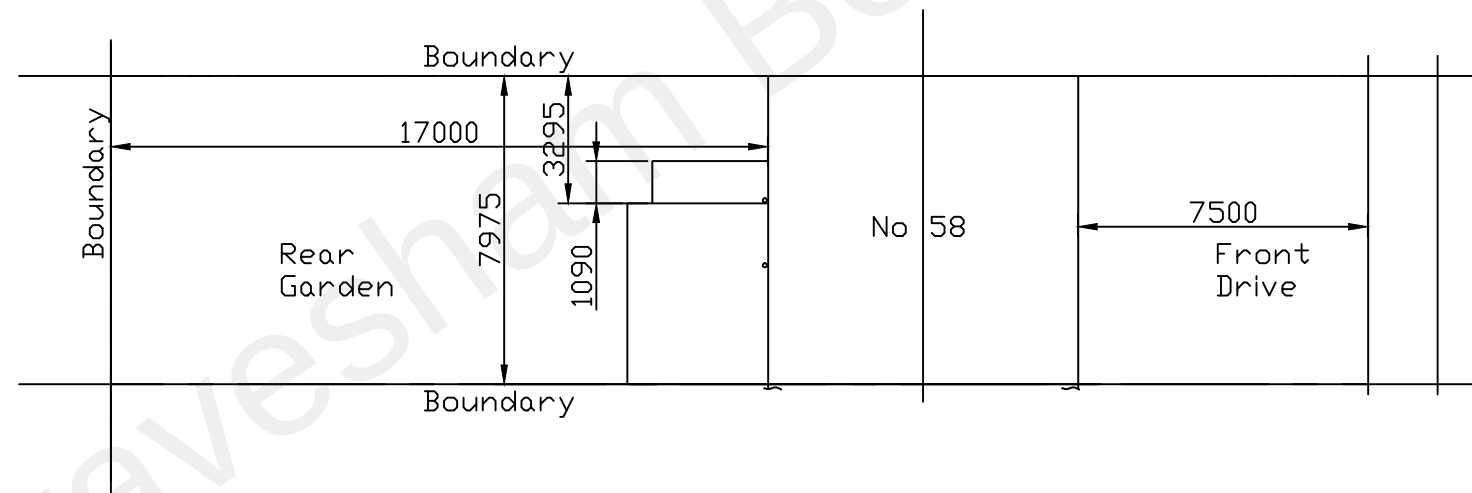

Proposed Plot Plan

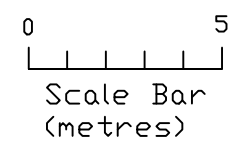

Existing & Proposed Plot Plans

Adress:- 58 Pepper Hill Gravesend, Kent. DA11 8EZ		
Scale: 1/200	Drawing No: 201129	Rev: 001 (25/11/20)