



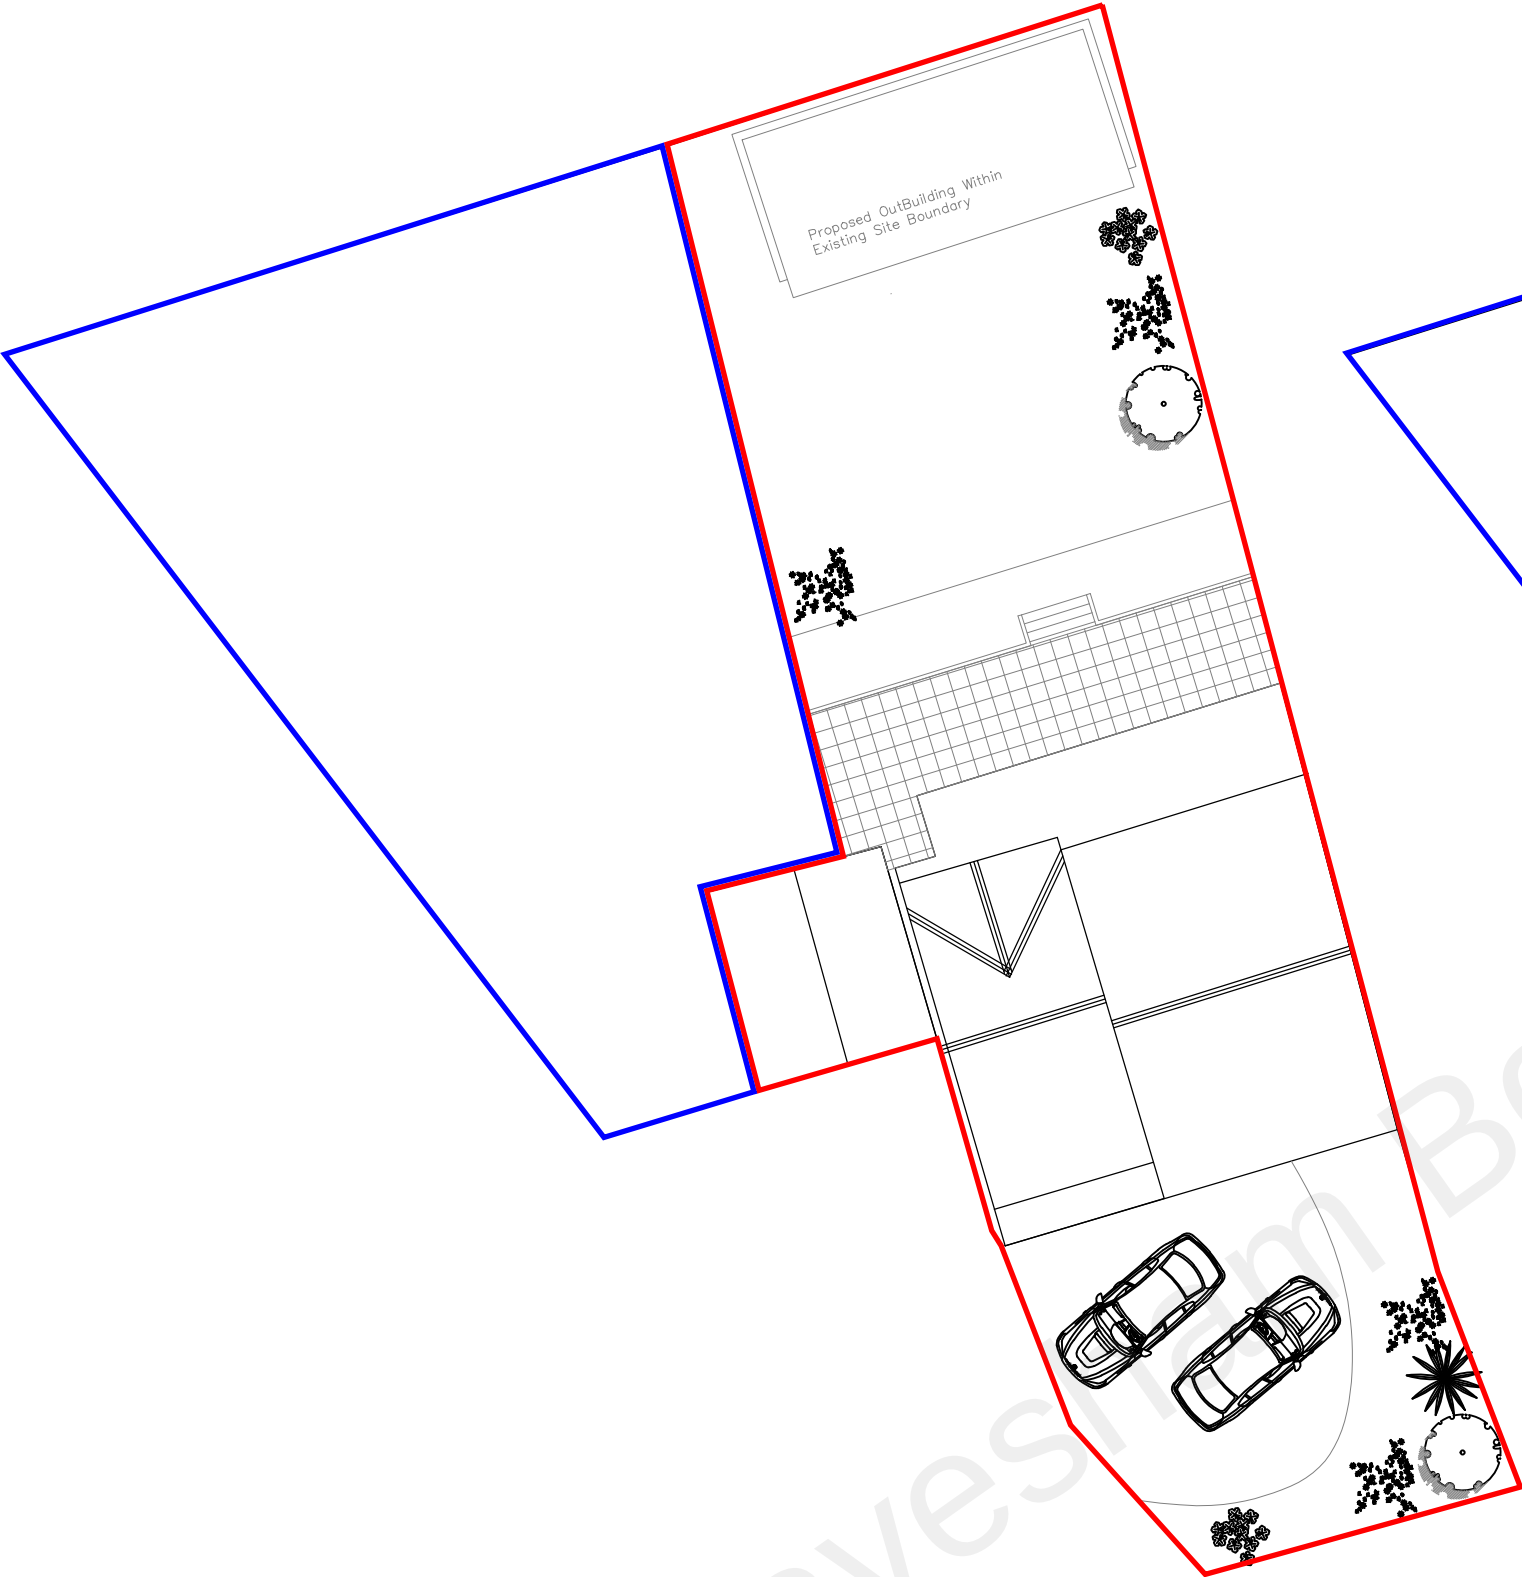

Existing Block Plan
Scale 1:200

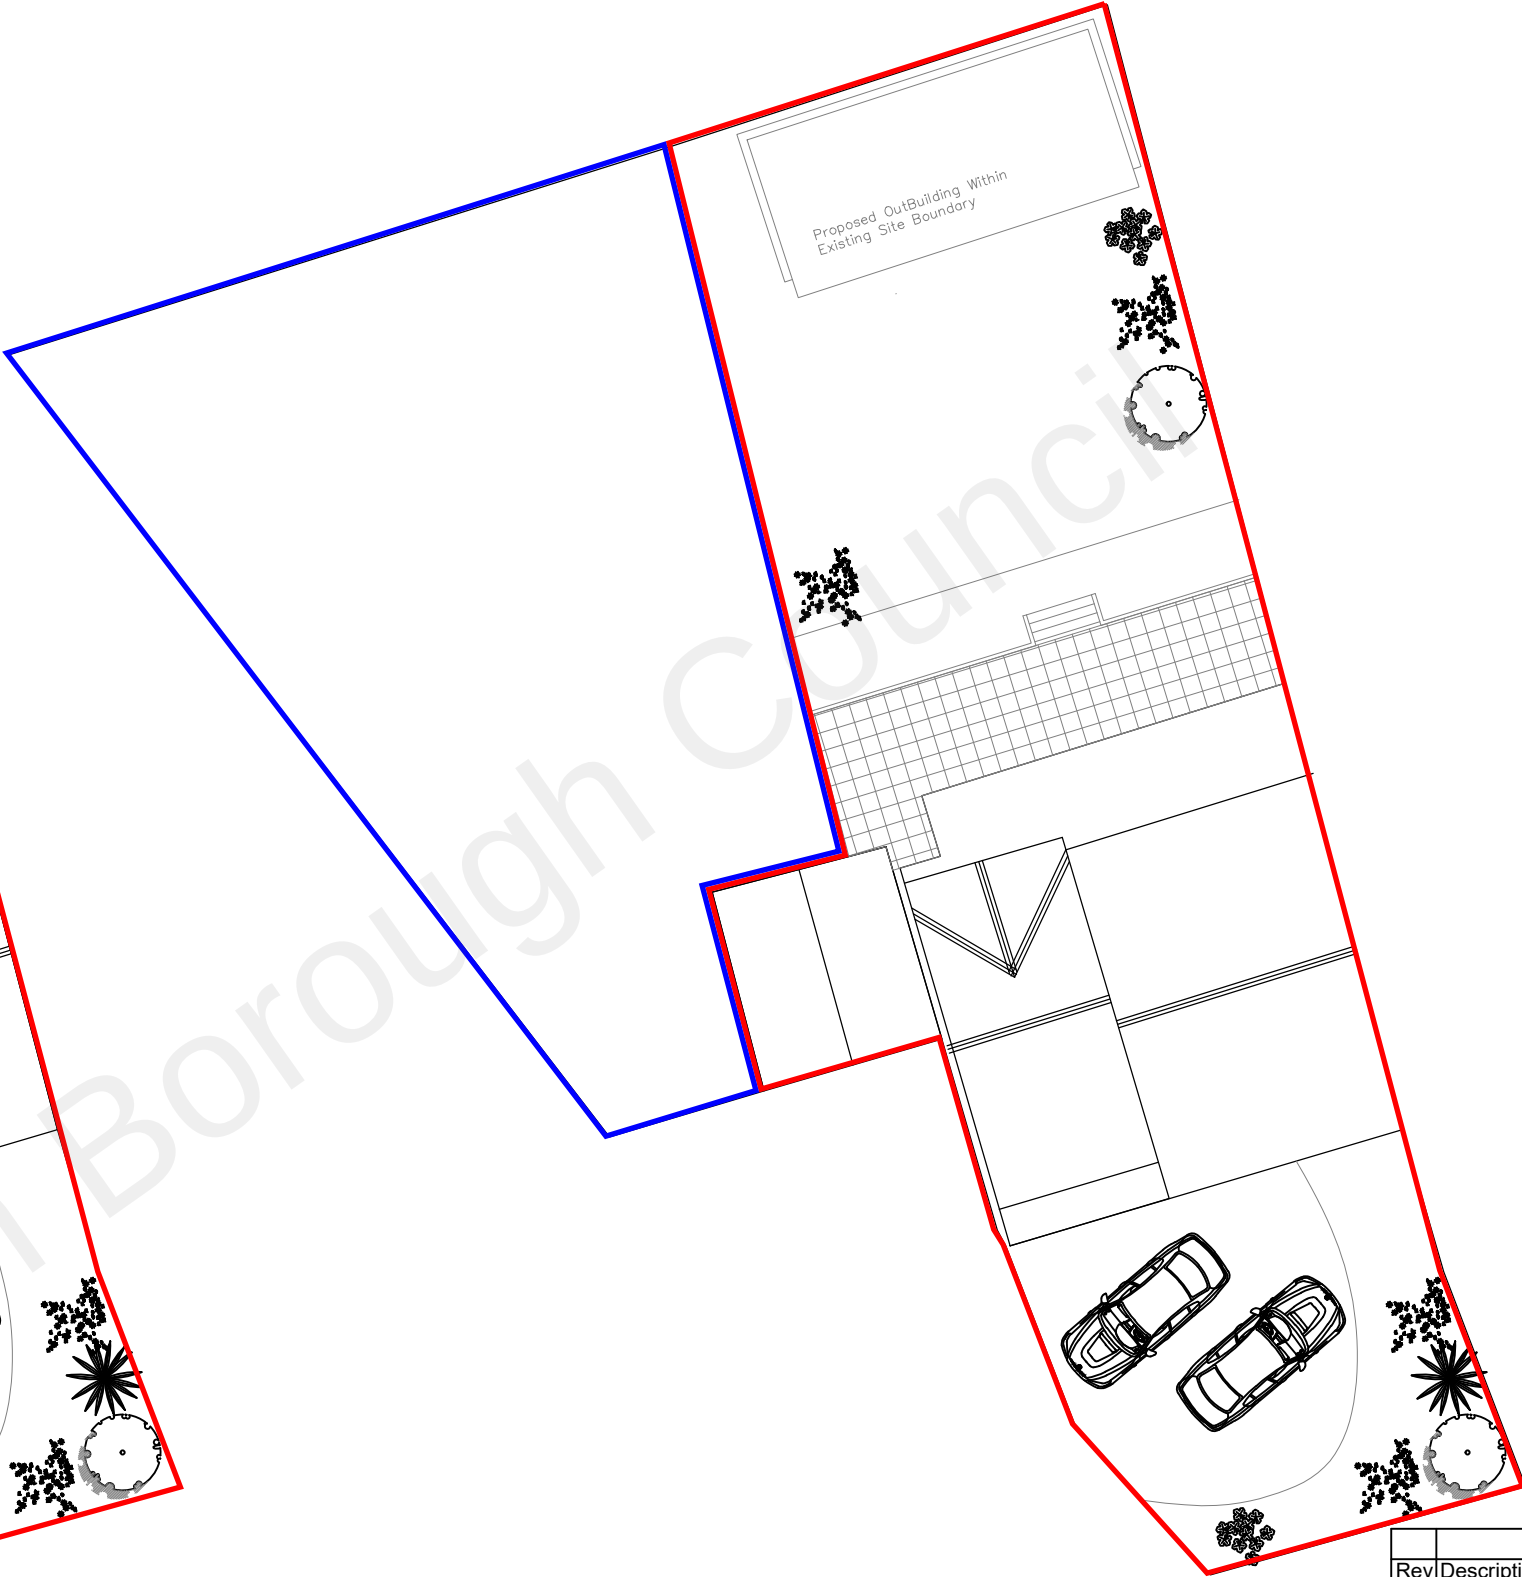

Proposed Block Plan
Scale 1:200

Rev	Description	Date	Int's
CLIENT Manjinder Dhadwal PROJECT TITLE 214 Springhead Road			
DRAWING DESCRIPTION Block Plan			
DRAWING STATUS For Planning			
JOB No. 3080		DRAWN JSB	
SCALE 1:200@A3		DATE Feb 21	
DRAWING No. 02-001		REVISION -	
SHEET 1	OF 1	CLIENT REF MKD214	