


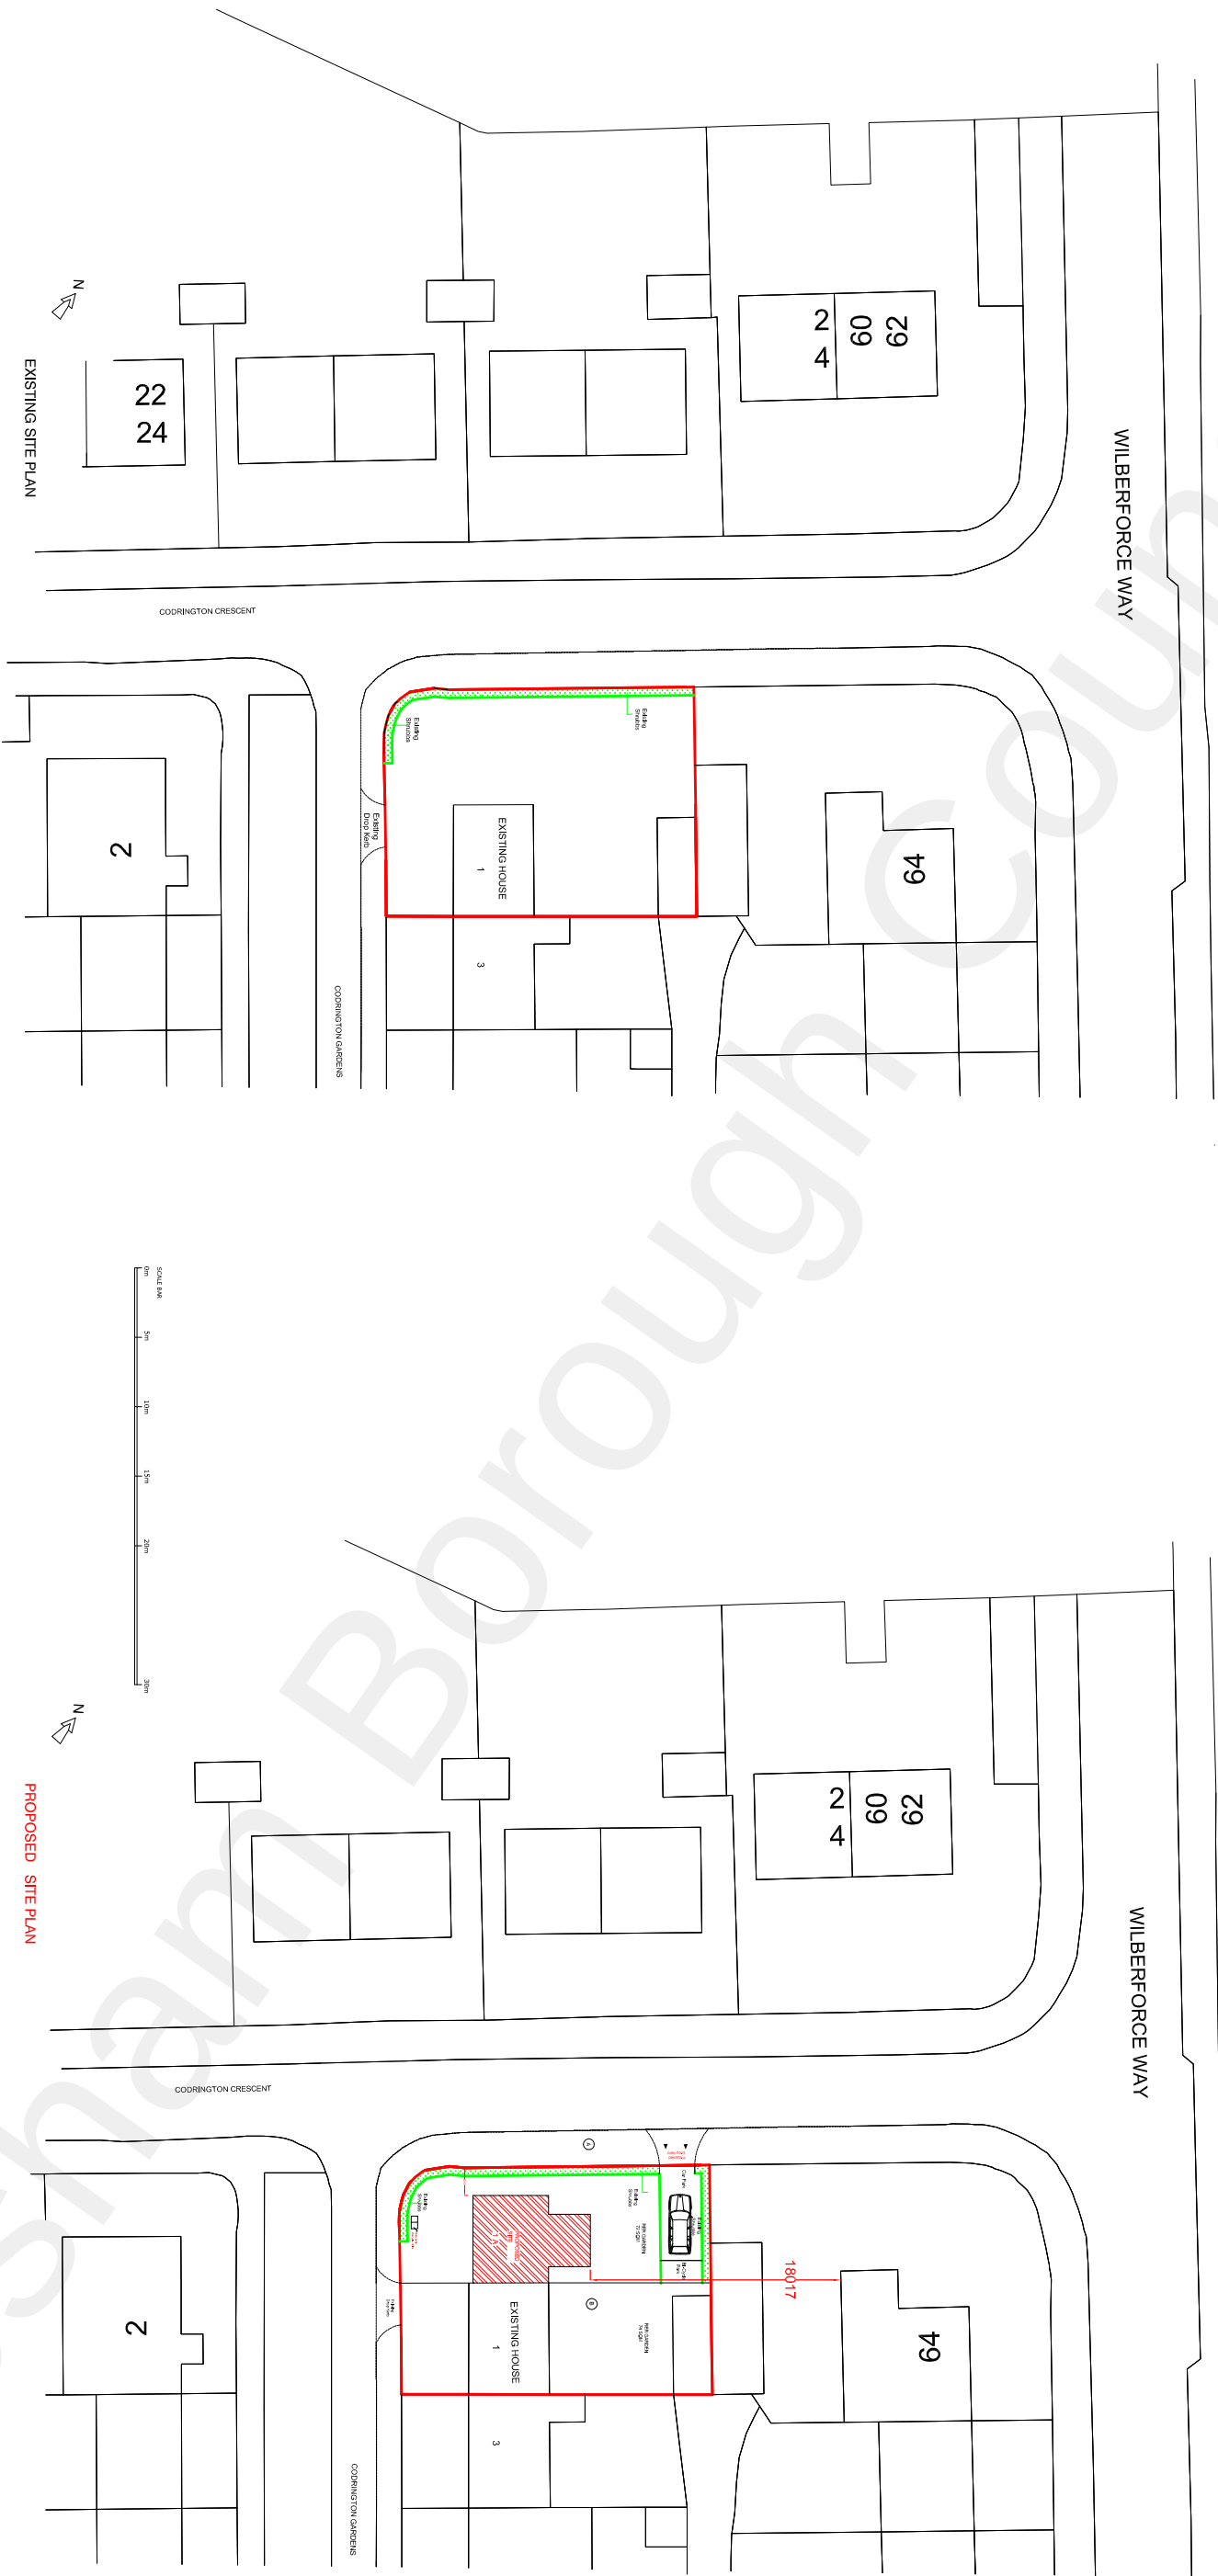

Future Vision Planning & Development consultants Suite -104 , 344-348 , High Road, Ilford Essex IG110P Tel:07402234647 Email:futurevisions27@gmail.com CLIENT Mr. Hardeep Singh JOB TITLE Erection of a 2 Bedroom House and provision of off street parking site to the side garden at 1- Codrington Gardens , Gravesend , DA12 5DB DRAWING TITLE Existing Plans Proposed Plans SCALE 1:500@A2 DATE 08-12-2021 DRAWING NO. FV-2021-01A REVISION-A	
---	--