




STRUCTURE A -
LEFT FLANK

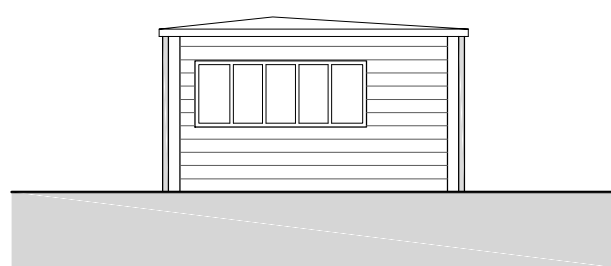


STRUCTURE A -
RIGHT FLANK

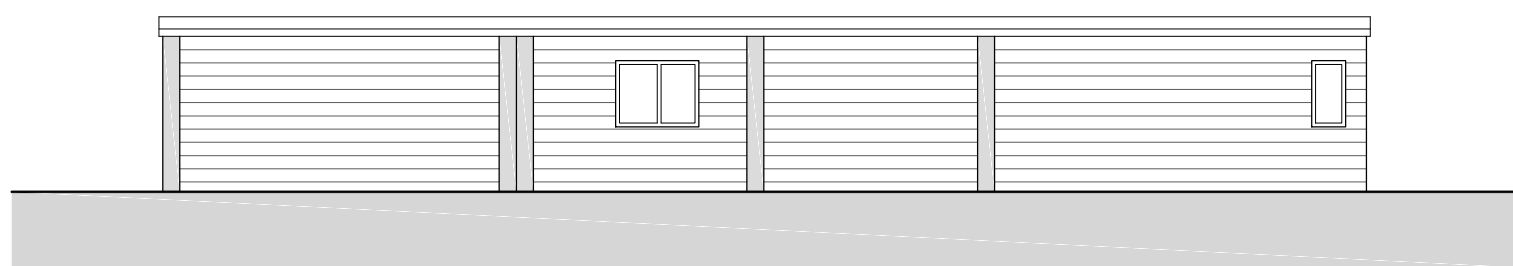


STRUCTURE A - REAR ELEVATION

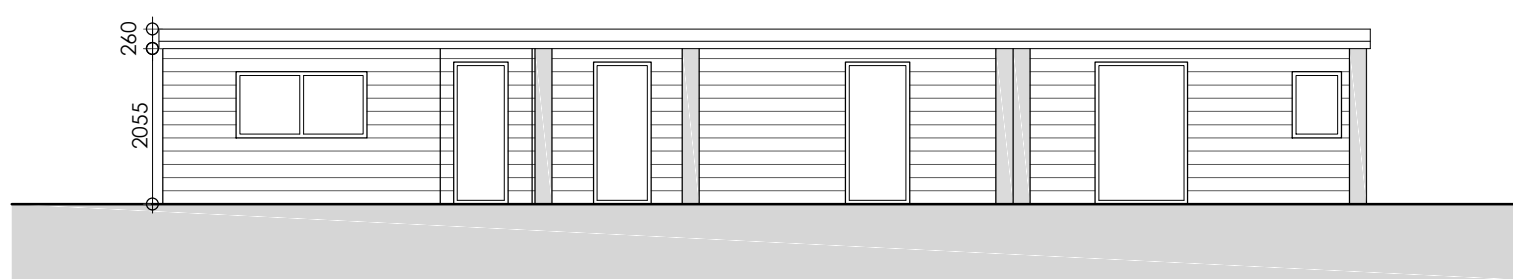


STRUCTURE A - FRONT ELEVATION

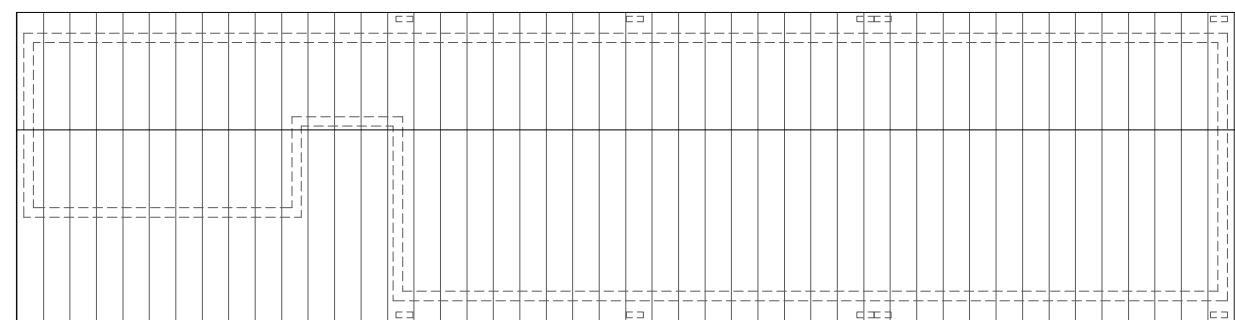


STRUCTURE A - ROOF PLAN

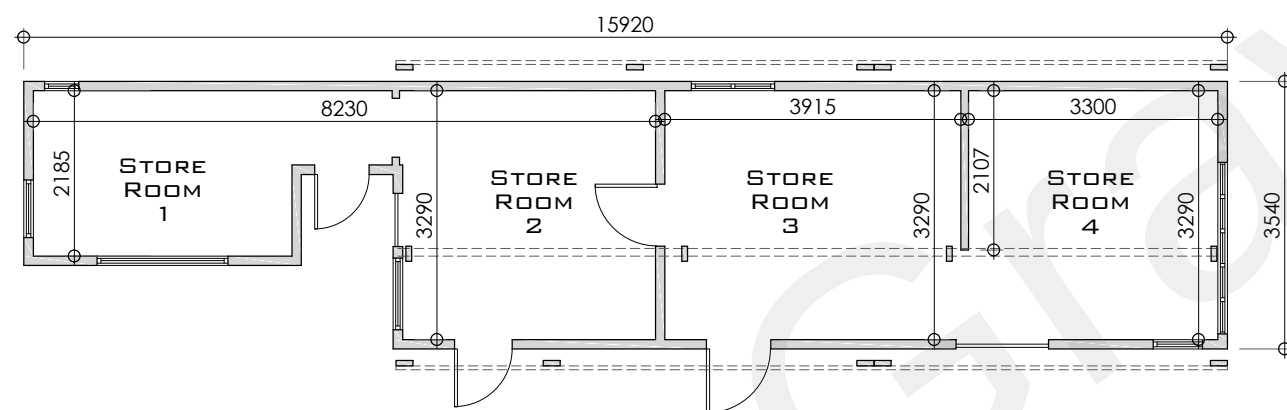


STRUCTURE A - FLOOR PLAN

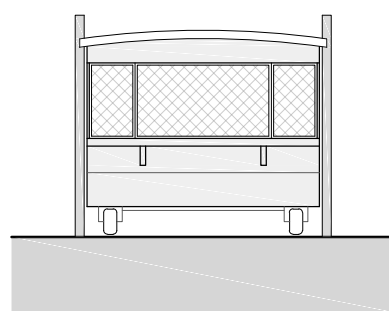


MOBILE HOME
- LEFT FLANK

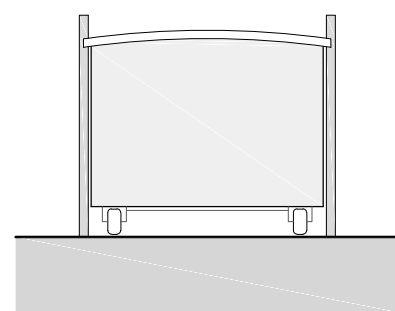


MOBILE HOME
- RIGHT FLANK

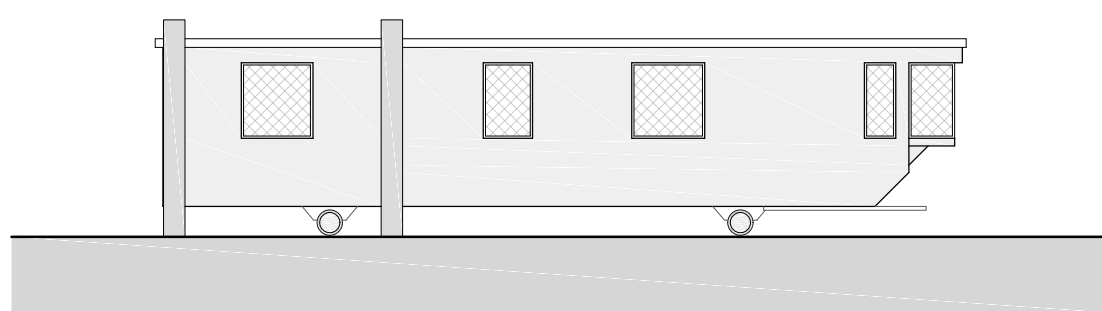


MOBILE HOME - REAR ELEVATION

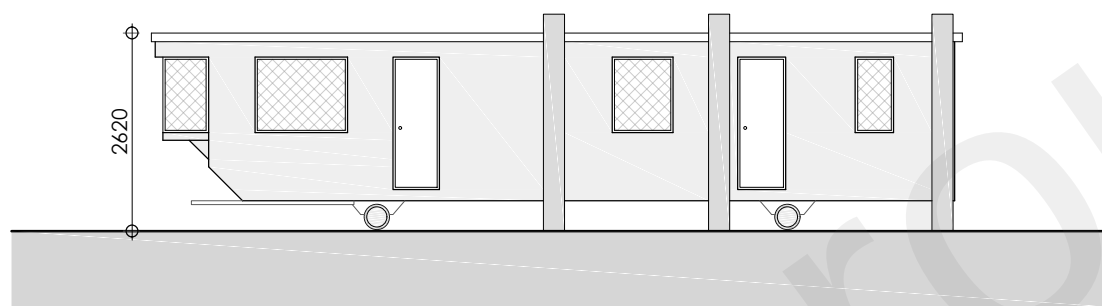


MOBILE HOME - FRONT ELEVATION

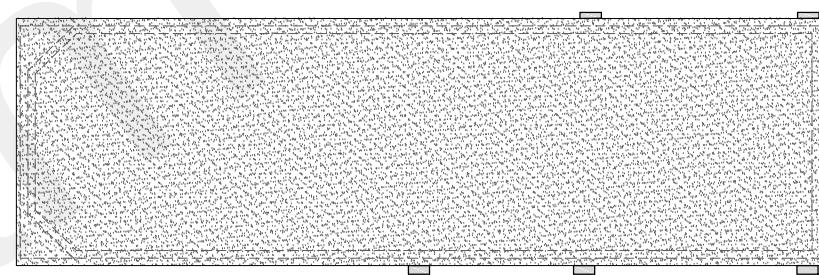


MOBILE HOME - ROOF PLAN

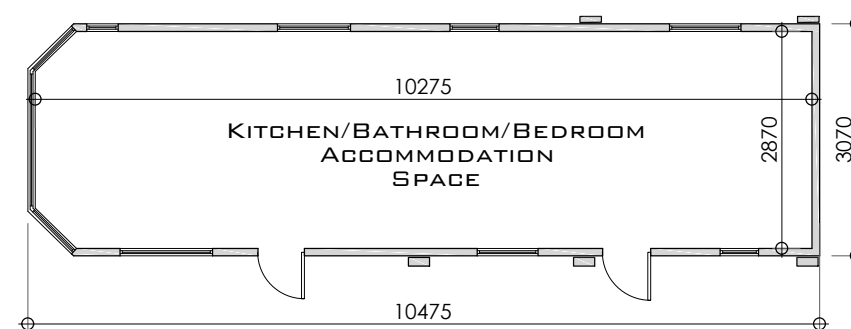


MOBILE HOME - FLOOR
PLAN

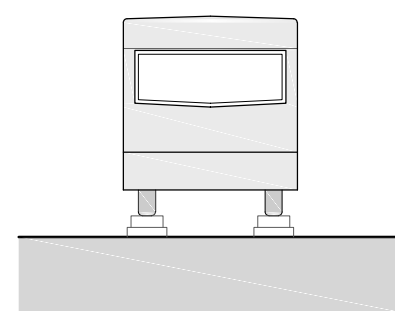


CARAVAN -
LEFT FLANK

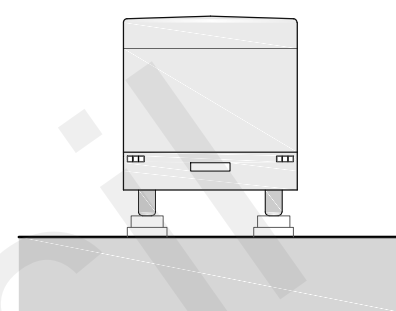


CARAVAN -
RIGHT FLANK

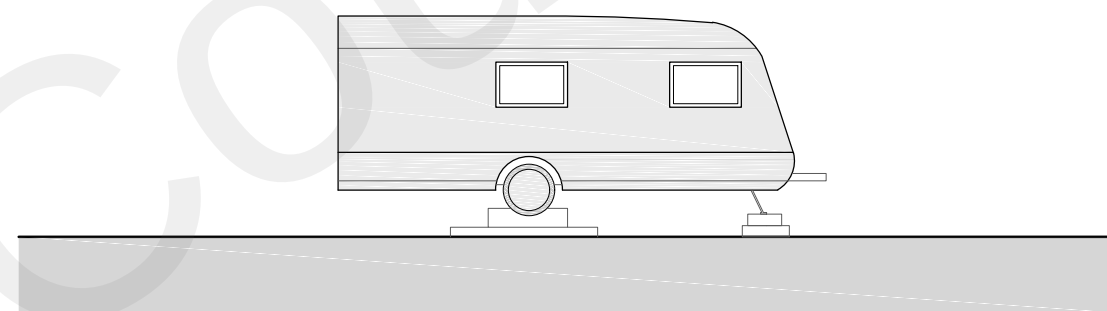

CARAVAN - REAR ELEVATION

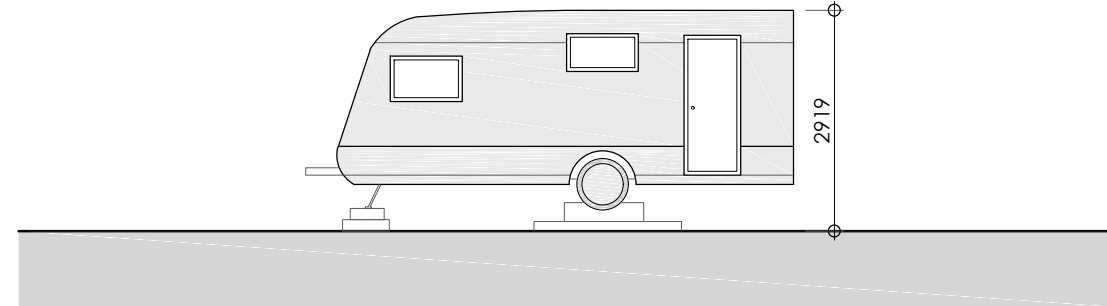


CARAVAN - FRONT ELEVATION

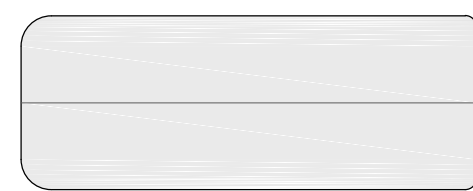

CARAVAN - ROOF PLAN



CARAVAN - FLOOR PLAN

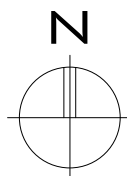

B	29.11.21	AMENDED FOLLOWING VALIDATION OFFICERS
A	26.11.21	EMAIL AMENDED FOLLOWING VALIDATION OFFICERS
REV	DATE	DESCRIPTION

QUALITY APPROVED
DESIGN VERIFIED

TITLE
EXISTING FLOOR
PLANS & ELEVATIONS

PROJECT
GREENACRES
LOCKYERS HILL
GREAT BUCKLAND
LUDDERSDOWN
GRAVESEND
KENT DA13 0XF

CLIENT
MR JACKS



COUNTRY HOUSE
HOMES