
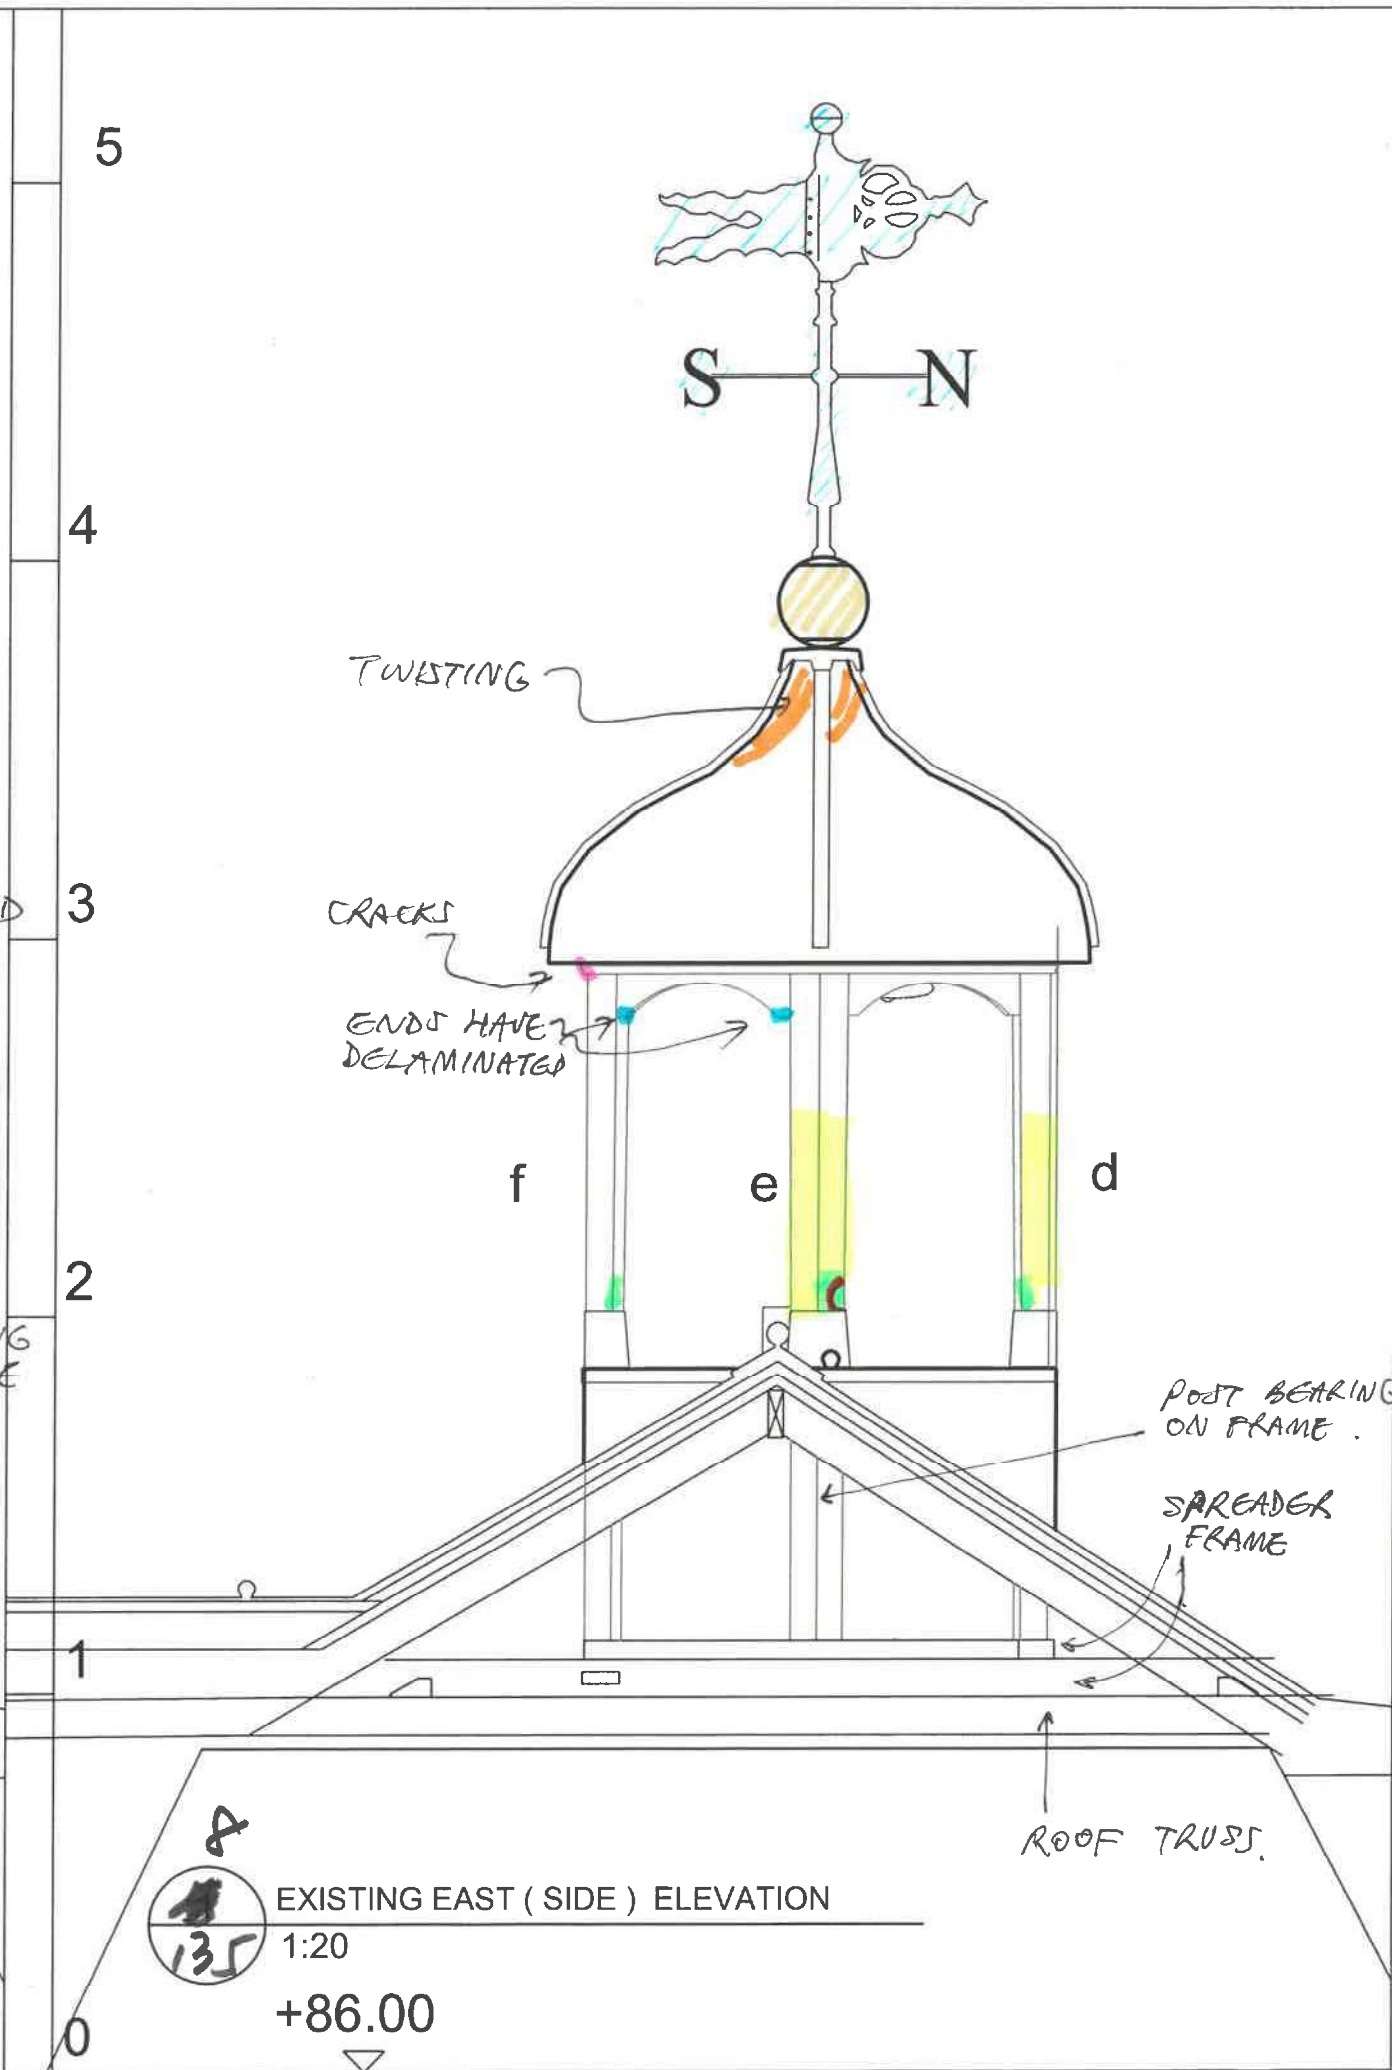


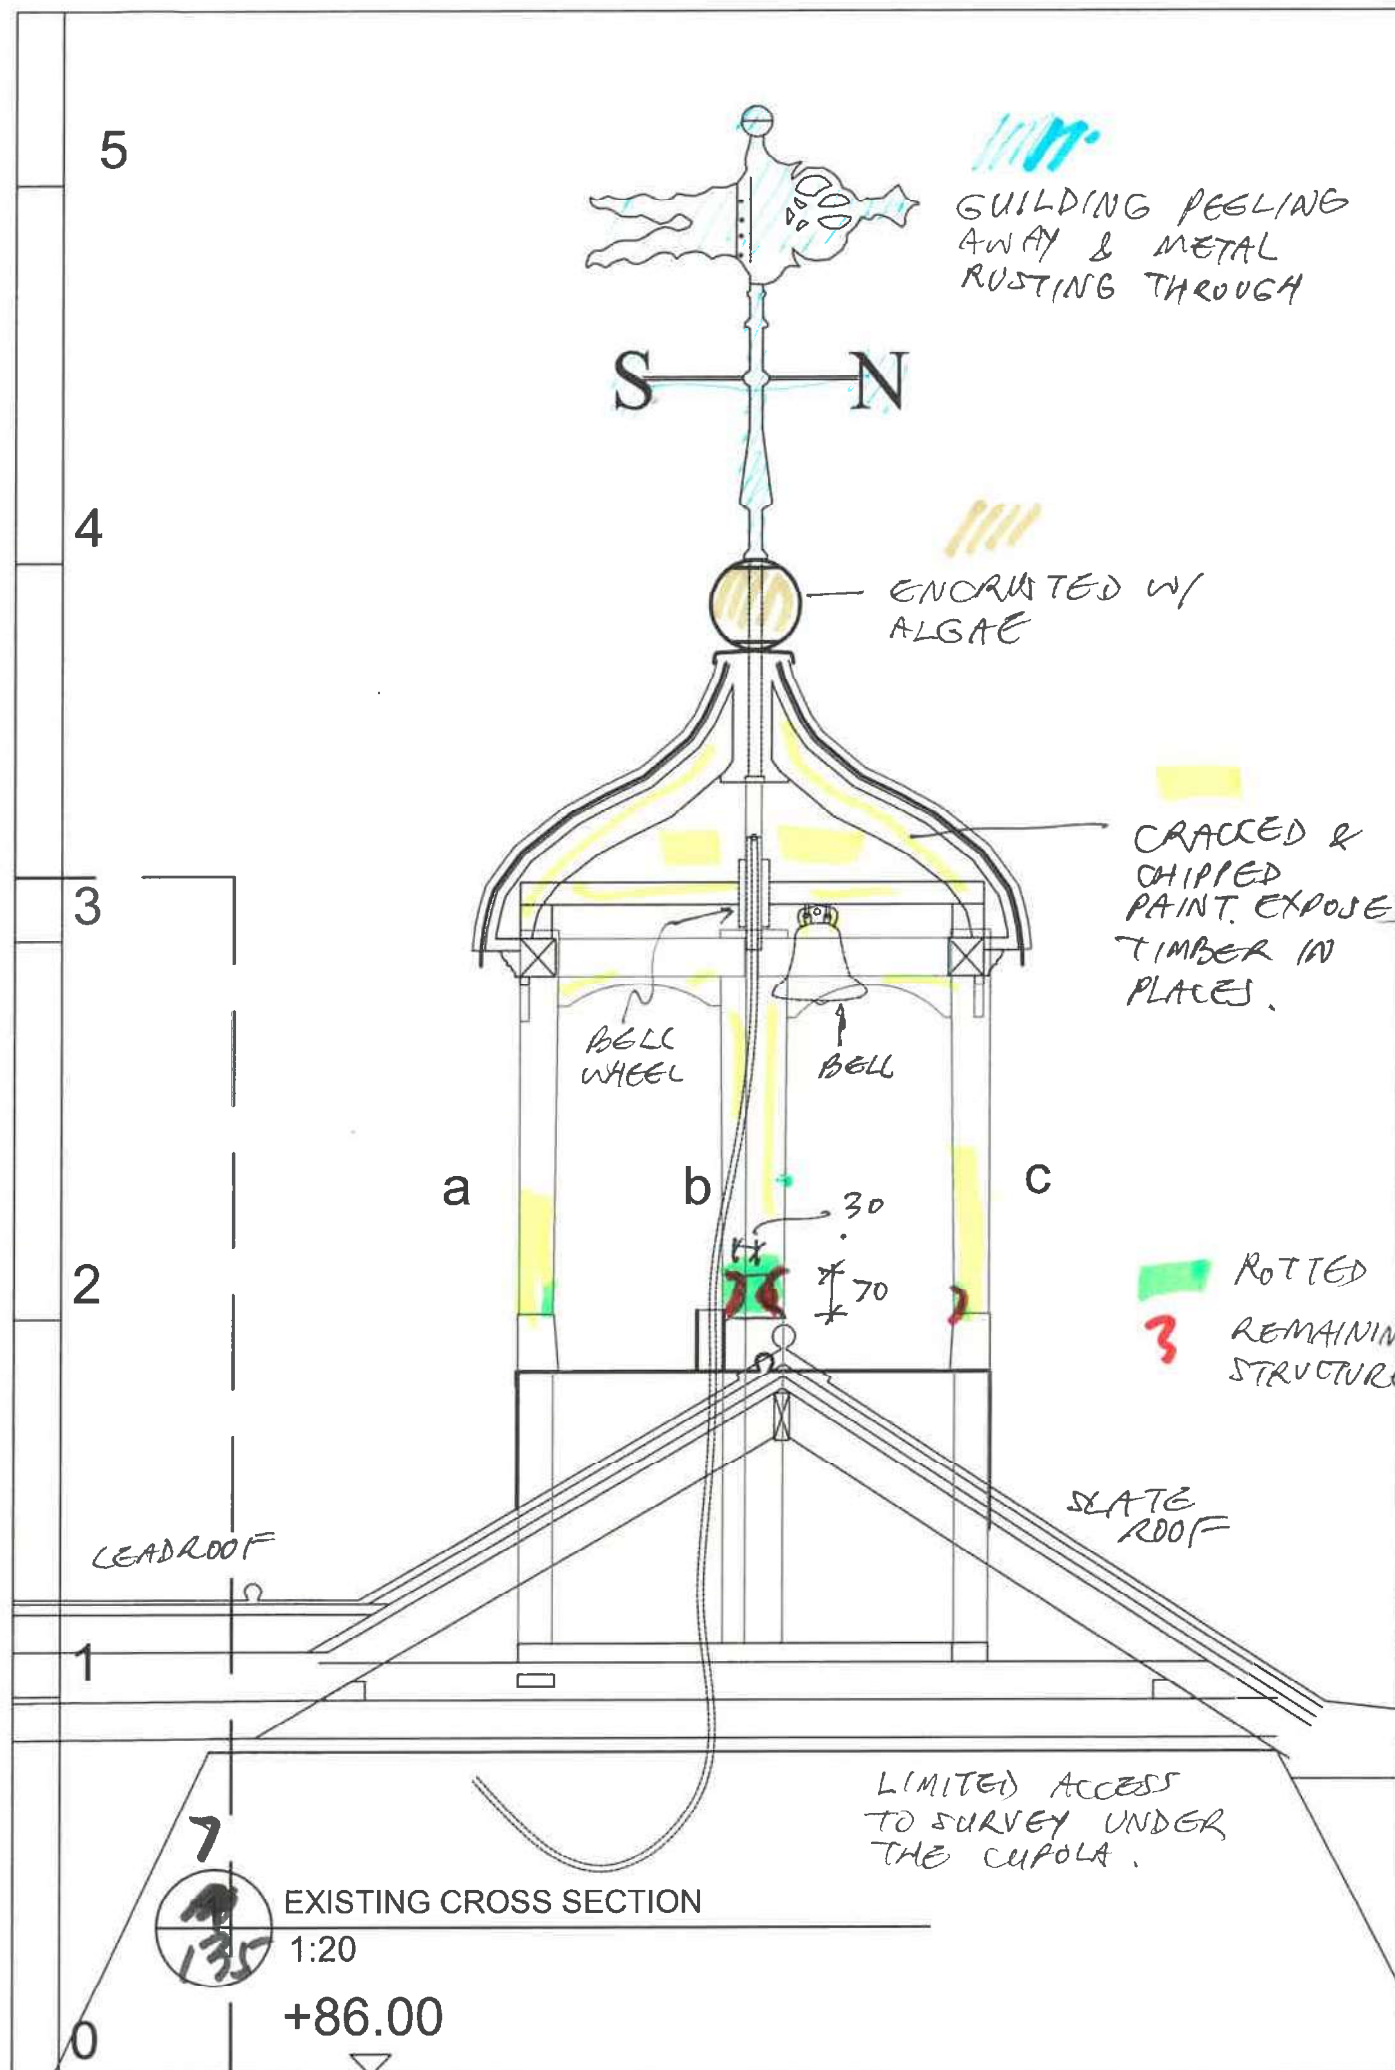

Rev. Date By Notes

Client GAD'S HILL SCHOOL

Project GAD'S HILL SCHOOL, HIGHAM
GAD'S HILL PLACE REPAIRS

Copyright belongs to Clay Architecture Ltd. All dimensions are to be verified by the contractor before commencing works.

Title CUPOLA REPAIRS
Scale 1:20 @ A3 size
Date 29/08/2023
Drawn GEN
Authorised CP
Drawing No. 5284/PL/135
T: 01634 573 017
www.clayarchitecture.com
E: design@clayarchitects.com

clay architecture
Great Lines Studios, Marlborough Road, Gillingham, Kent ME7 5HB