


- General Notes
- 1. Do not scale except for planning purposes.
 - 2. All dimensions are shown in millimetres unless otherwise noted
 - 3. Refer to project based risk assessments before undertaking any work
 - 4. Notify the architect of any discrepancy immediately

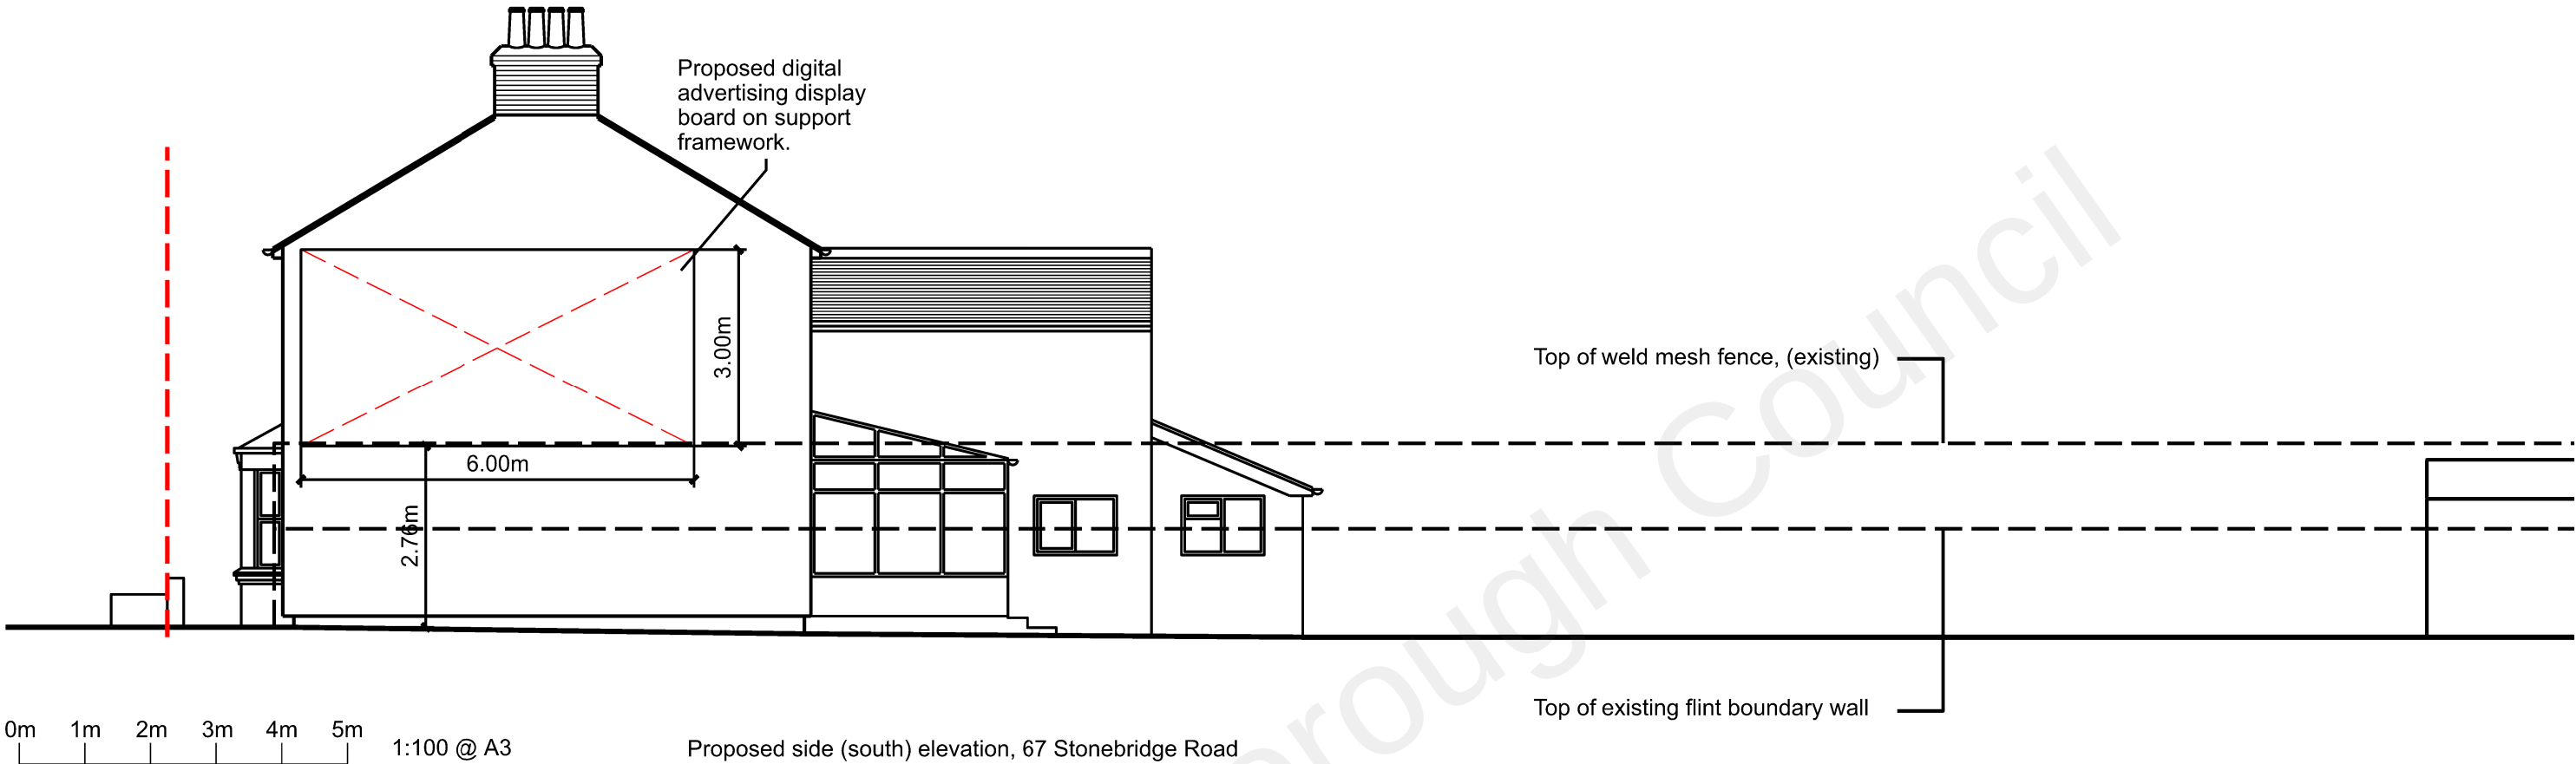

- P3 26-07-2022 Size of display revised, notes revised
- P2 26-04-2022 Extent of proposed hoarding reduced, gable omitted

Rev	Date	Reason For Issue	Chk
David Lees Architects			
david@davidleesarchitects.co.uk 07597 573 892			
Client			
Mr M. Hill			
Project			
67 Stonebridge Road			
Title			
Proposed Side (South) Elevation			
Status			
Planning			
Project Number	Date	Checked By	
2210	2022-03-01	DL	
Revision	Scale @ ISO A3	Approved By	
P3	1:100 & 1:200	DL	
Drawing Number			
A-0-002			

