
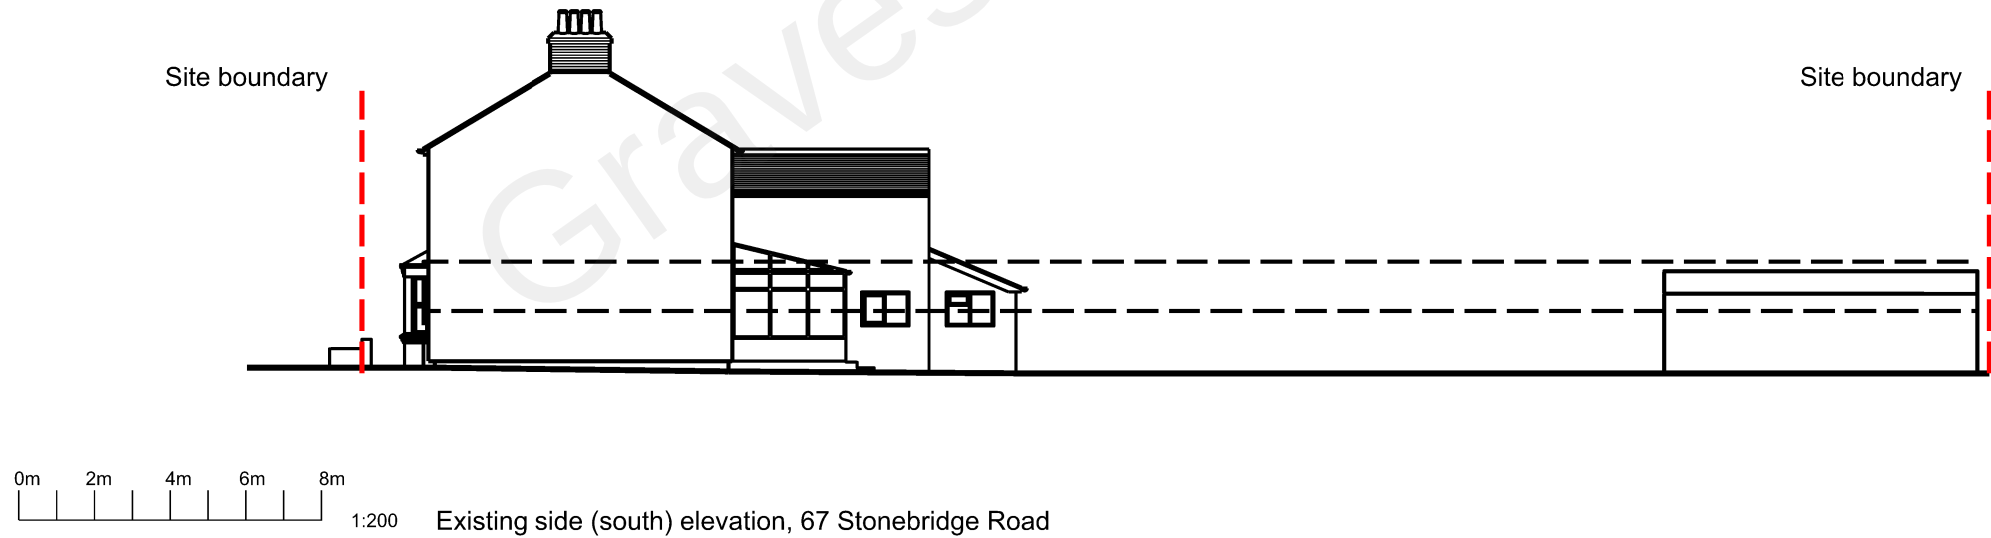


- General Notes
- 1. Do not scale except for planning purposes.
 - 2. All dimensions are shown in millimetres unless otherwise noted
 - 3. Refer to project based risk assessments before undertaking any work
 - 4. Notify the architect of any discrepancy immediately

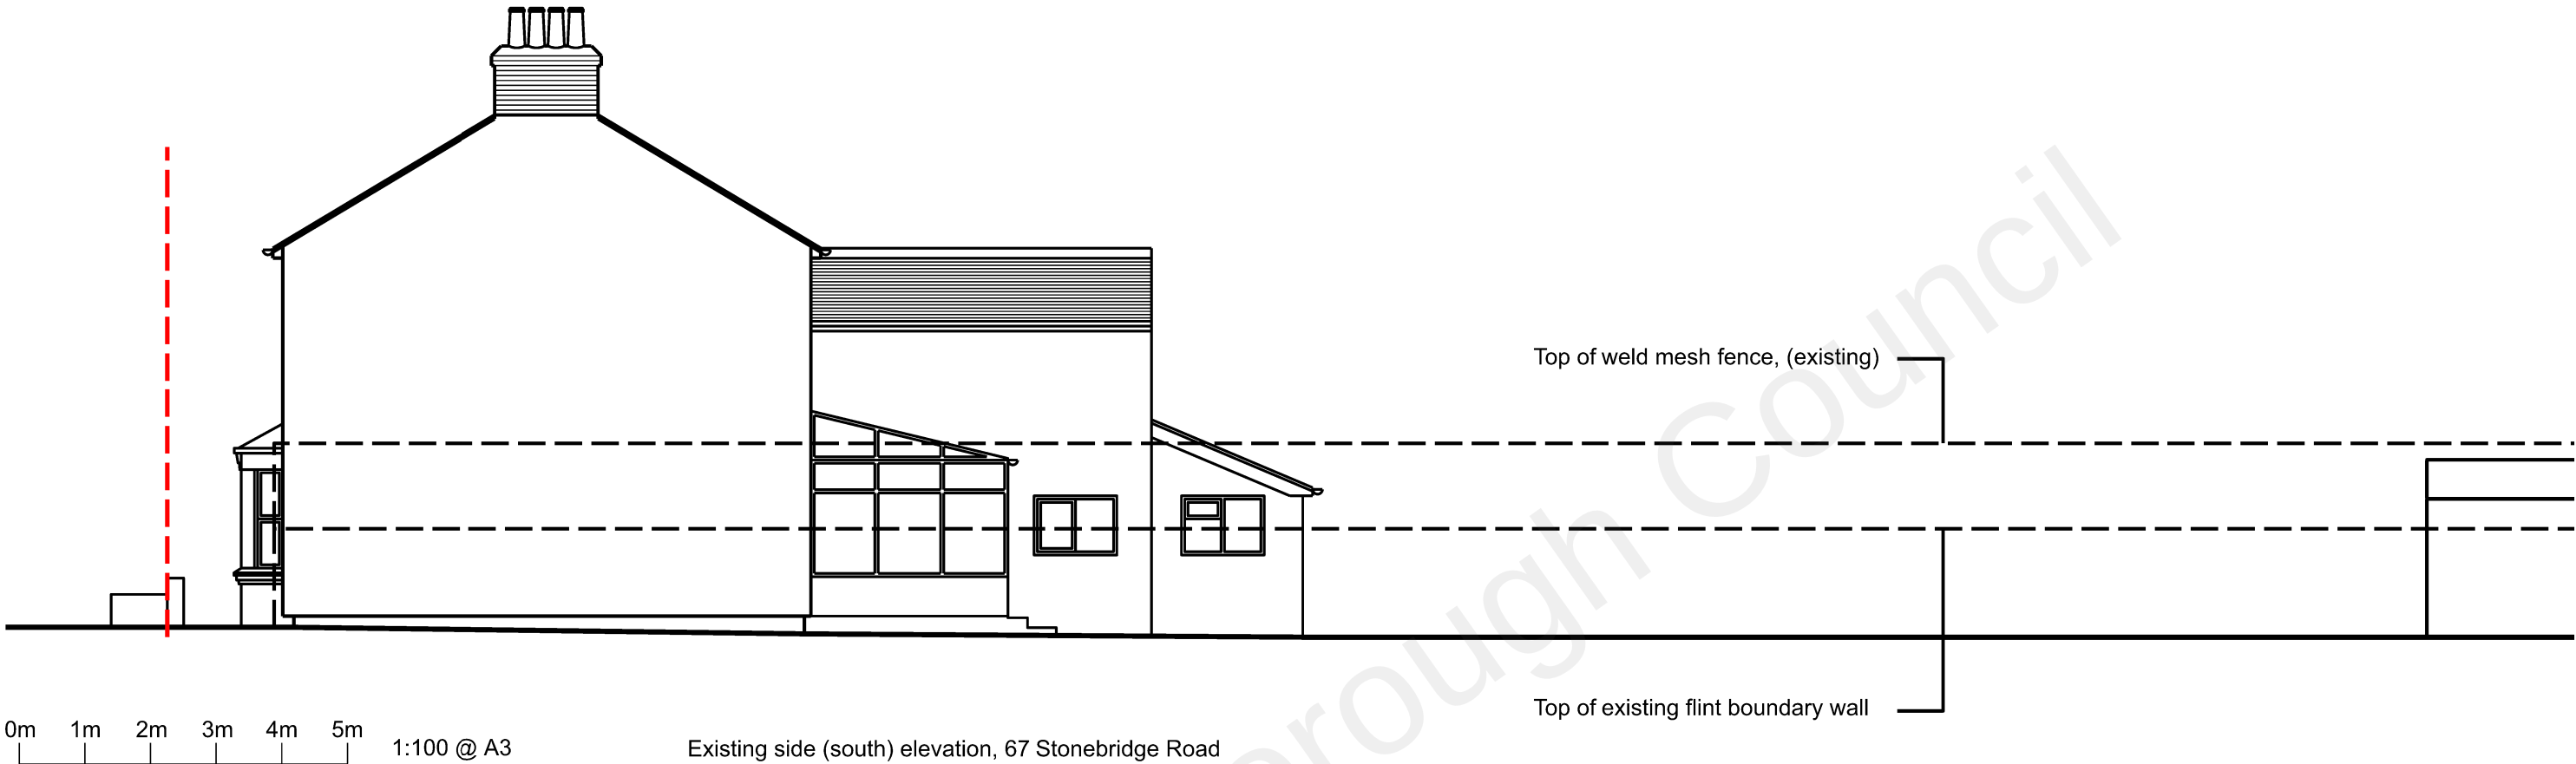

Rev	Date	Reason For Issue	Chk
David Lees Architects david@davidleesarchitects.co.uk 07597 573 892			
Client Mr M. Hill			
Project 67 Stonebridge Road			
Title Existing Side (South) Elevation			
Status Planning			
Project Number 2210	Date 2022-03-01	Checked By DL	
Revision P1	Scale @ ISO A3 1:100 & 1:200	Approved By DL	
Drawing Number A-0-001			