



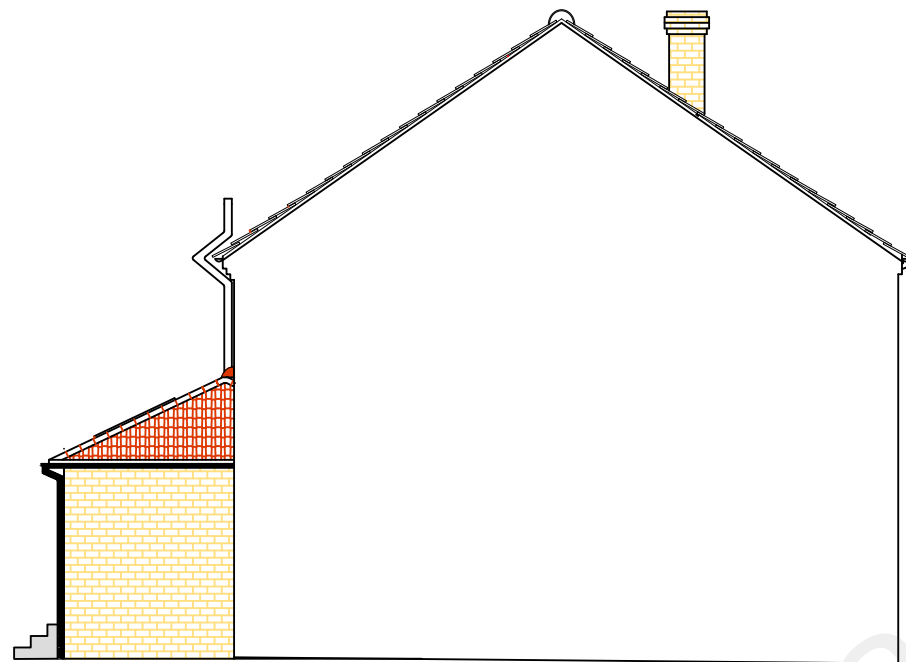

Side Elevation - Proposed

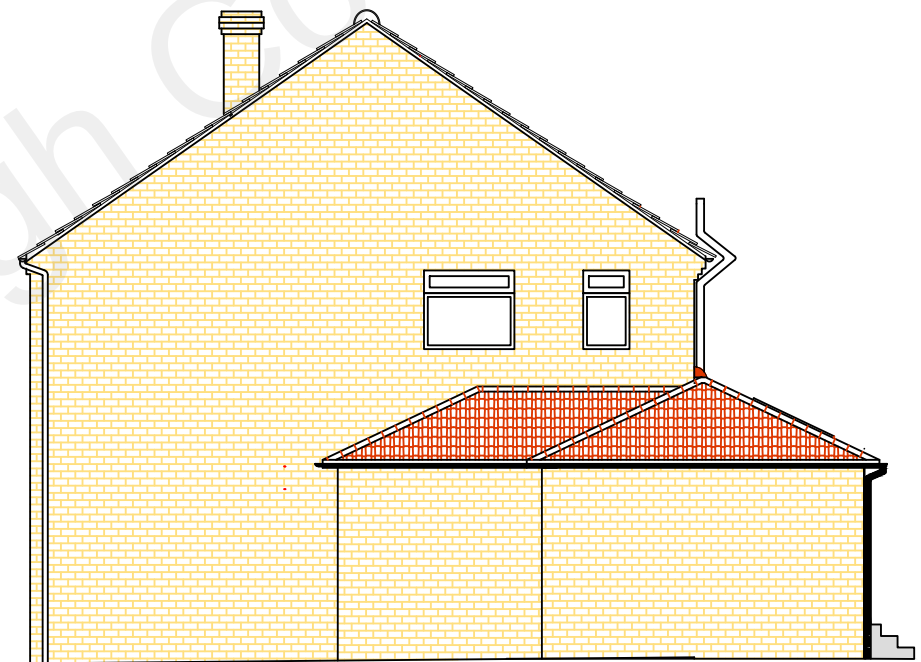

Side Elevation - Proposed

G and C Designs



135 Rainham Road,
Gillingham,
Kent.
ME7 5NQ
Tel: 01634 856 936
Mob: 07973 721 761

Scale Bar 1:100 0 m 1 2 3 4 5 5.5 m

Single Storey Side and Rear Extensions and Loft Conversion

Ms Esther Welsh
11 Ediva Road
Meopham
KENT
DA13 0NA

Proposed Side Elevations

Date : 02/02/2022 Drn By: TG

Scale : 1:100 @ A3

Drg No. 11ER005a Status: Planning