


Drawing Copyright of
JRD KENT ARCHITECTS
info@jrdkent.com
07506 911 494

Revisions
First Issue -

Application Boundary
North

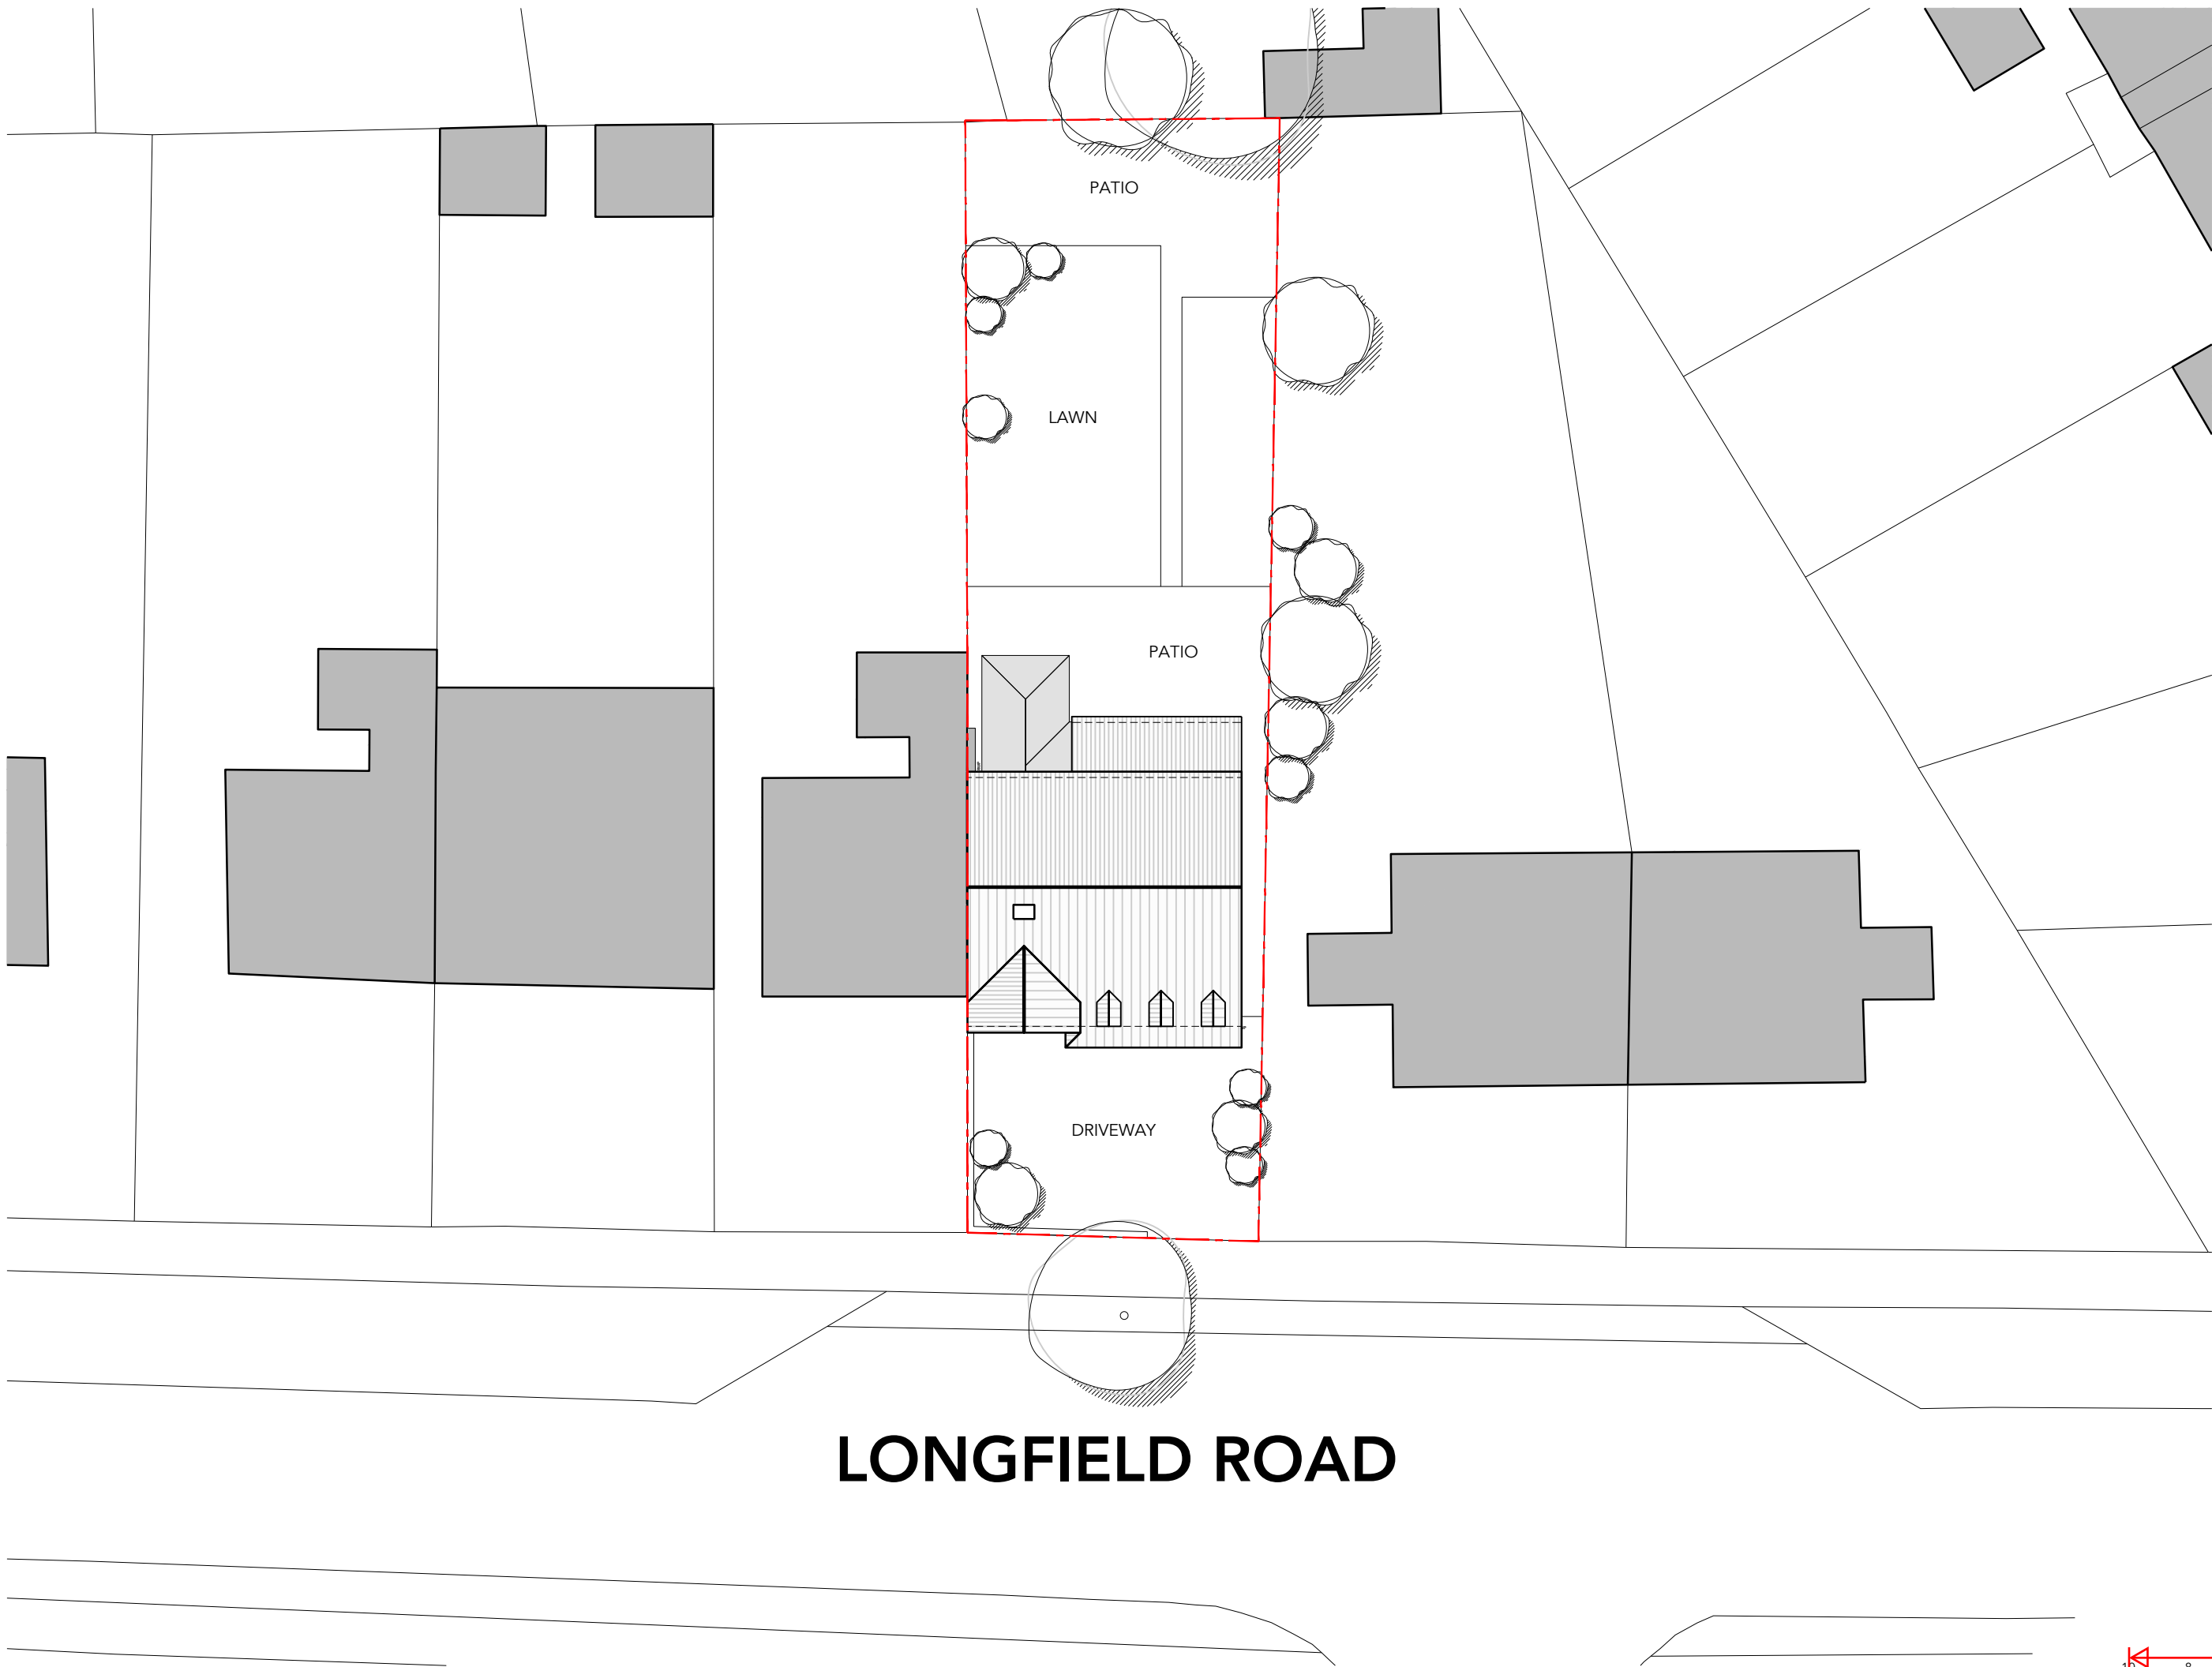

Project
2503
Address
18 Longfield Road
Meopham, Gravesend
DA13 0EN

Date
Feb 2025
Purpose
Survey

Revision
First Issue

Drawing
E005
Existing Site Plan

Scale

