
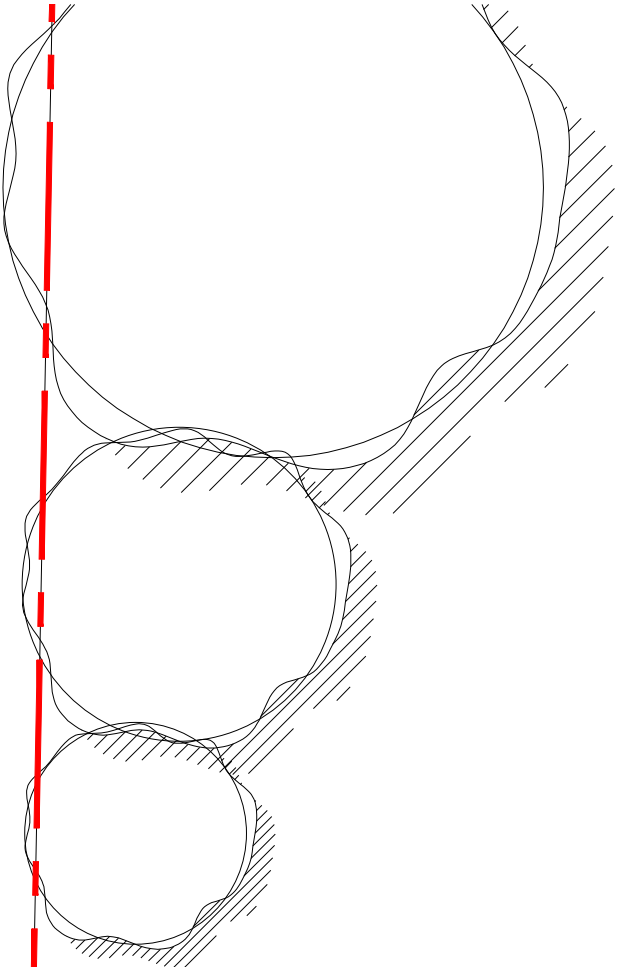


Drawing Copyright of
JRD KENT ARCHITECTS
info@jrdkent.com
07506 911 494

Revisions
First Issue -

Application Boundary ---
North

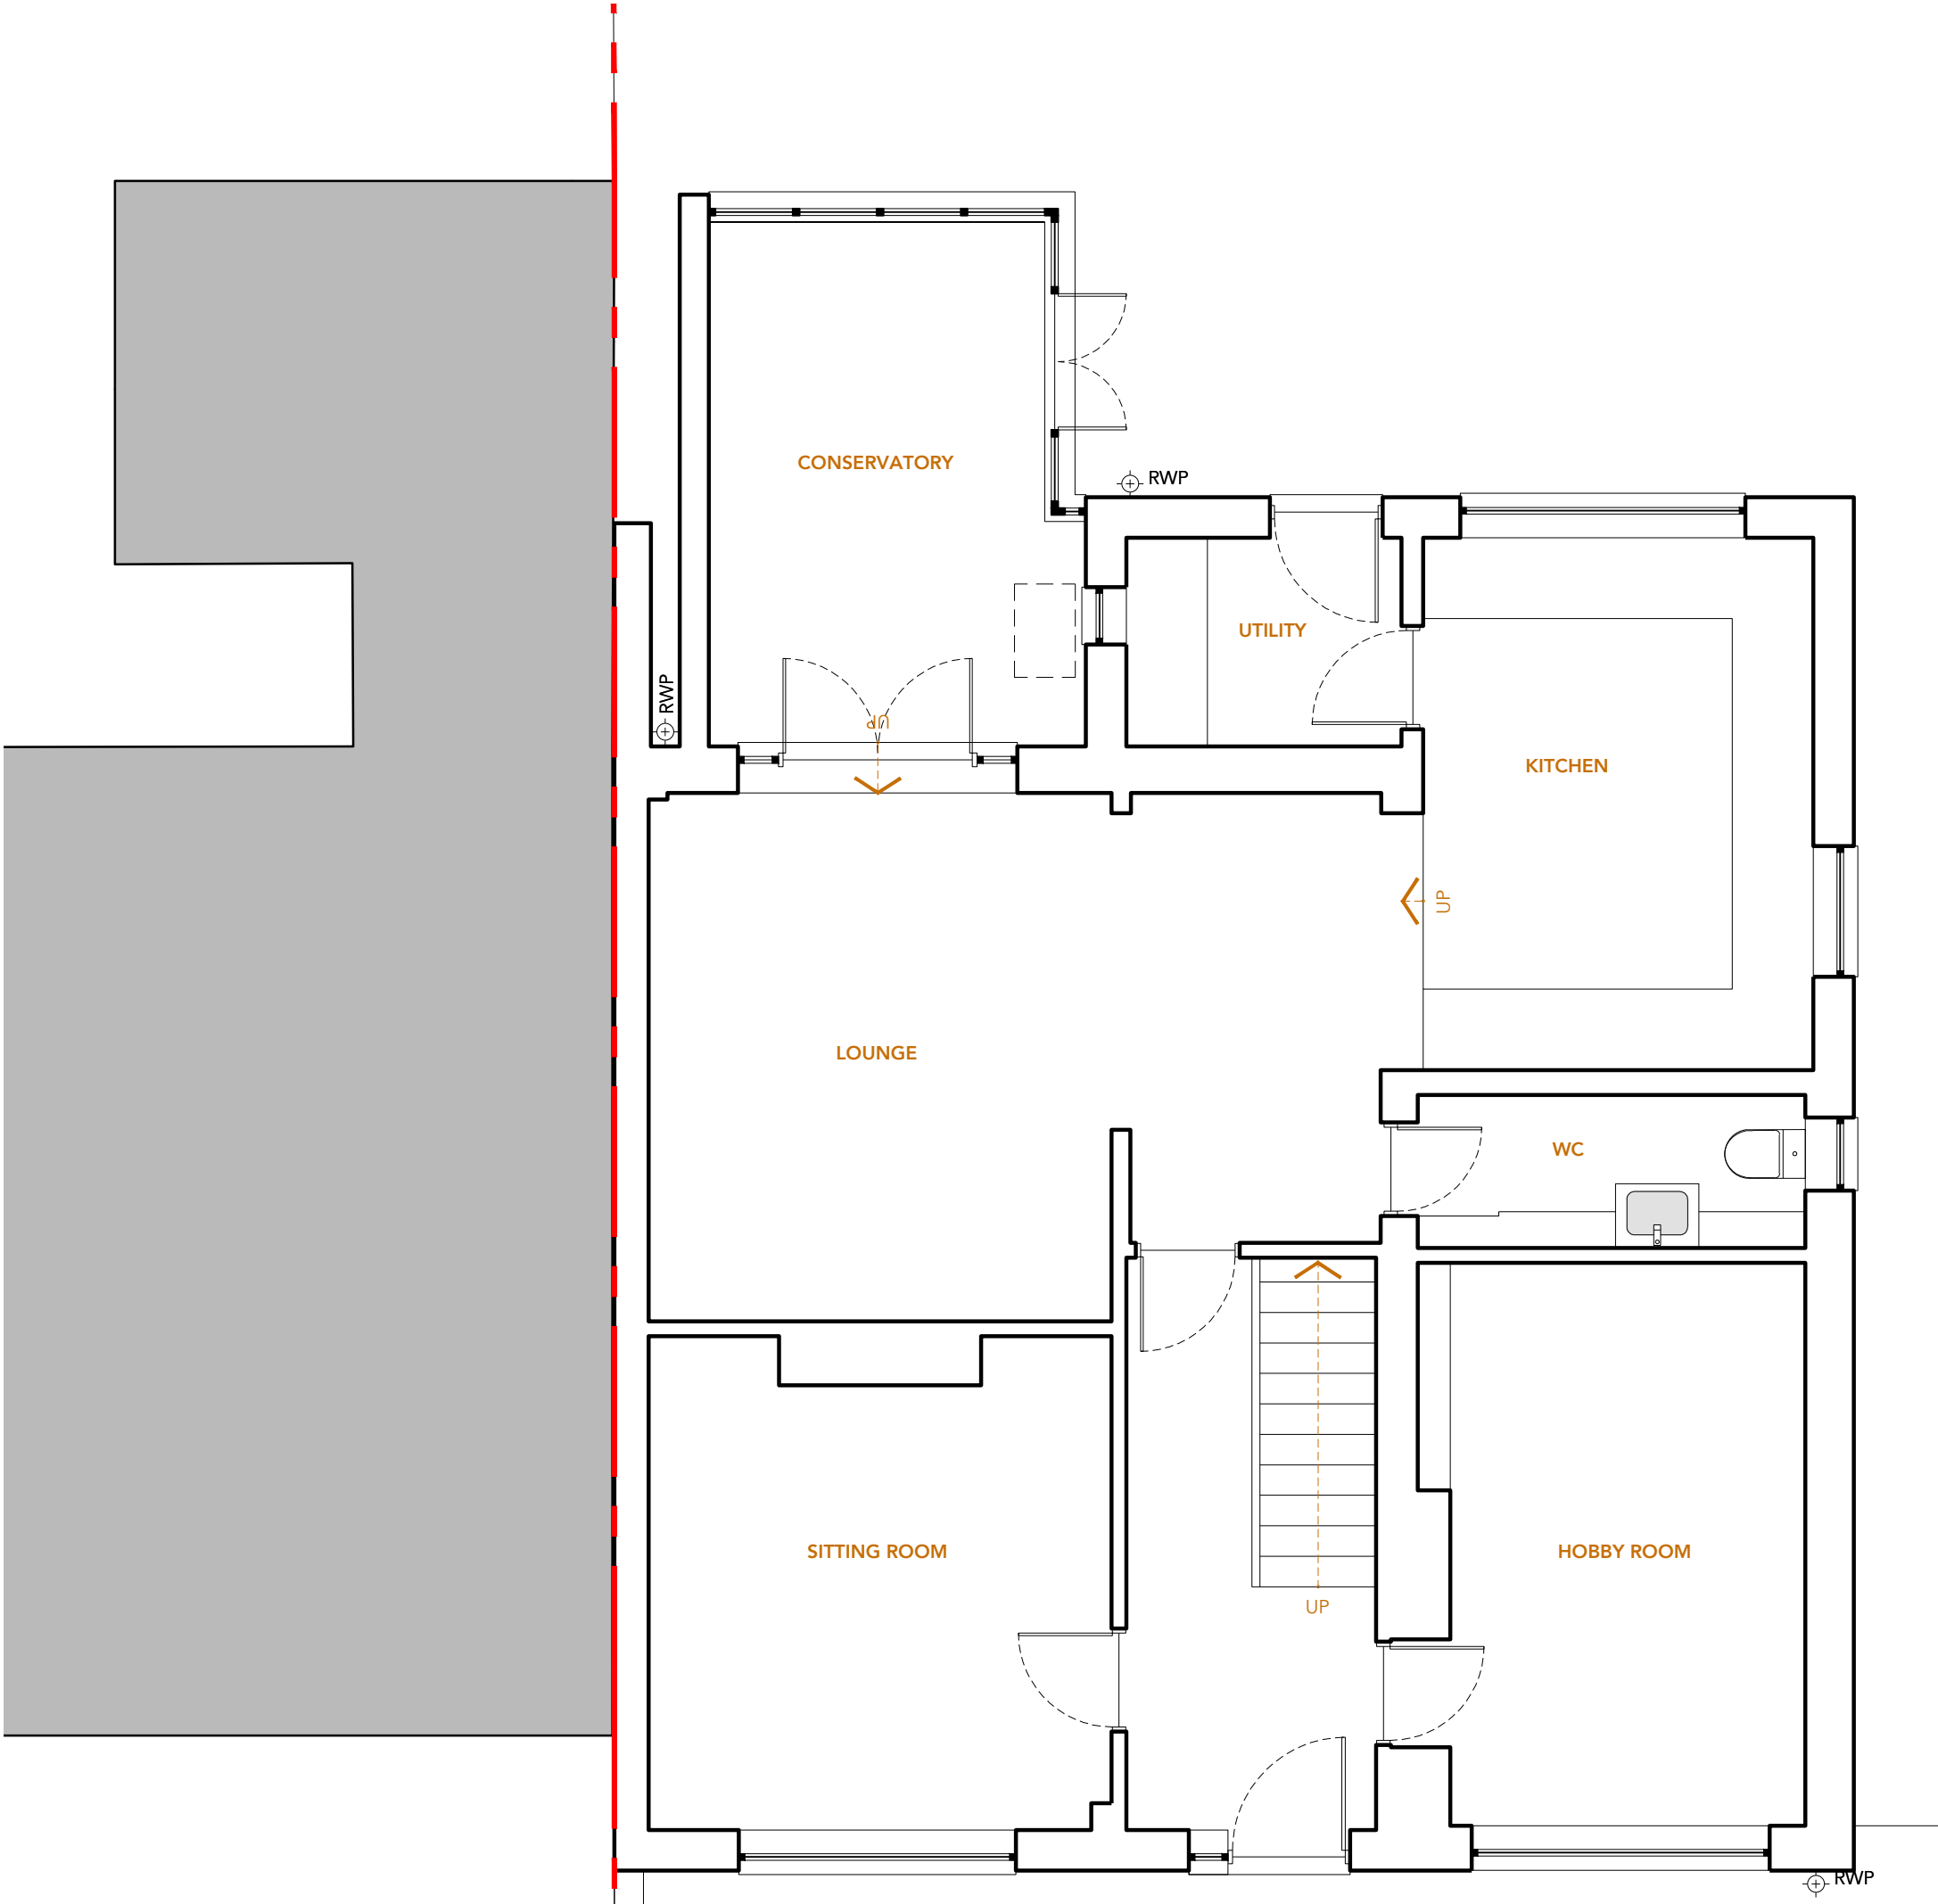

Project
2503
Address
18 Longfield Road
Meopham, Gravesend
DA13 0EN

Date
Feb 2025
Purpose
Survey

Revision
First Issue

Drawing
E010
Existing Floor Plan

Scale
1:50@A3
2.5 m 2 1.5 1 0.5 0m