


Drawing Copyright of
JRD KENT ARCHITECTS
info@jrdkent.com
07506 911 494

Revisions
First Issue -

Application Boundary

North

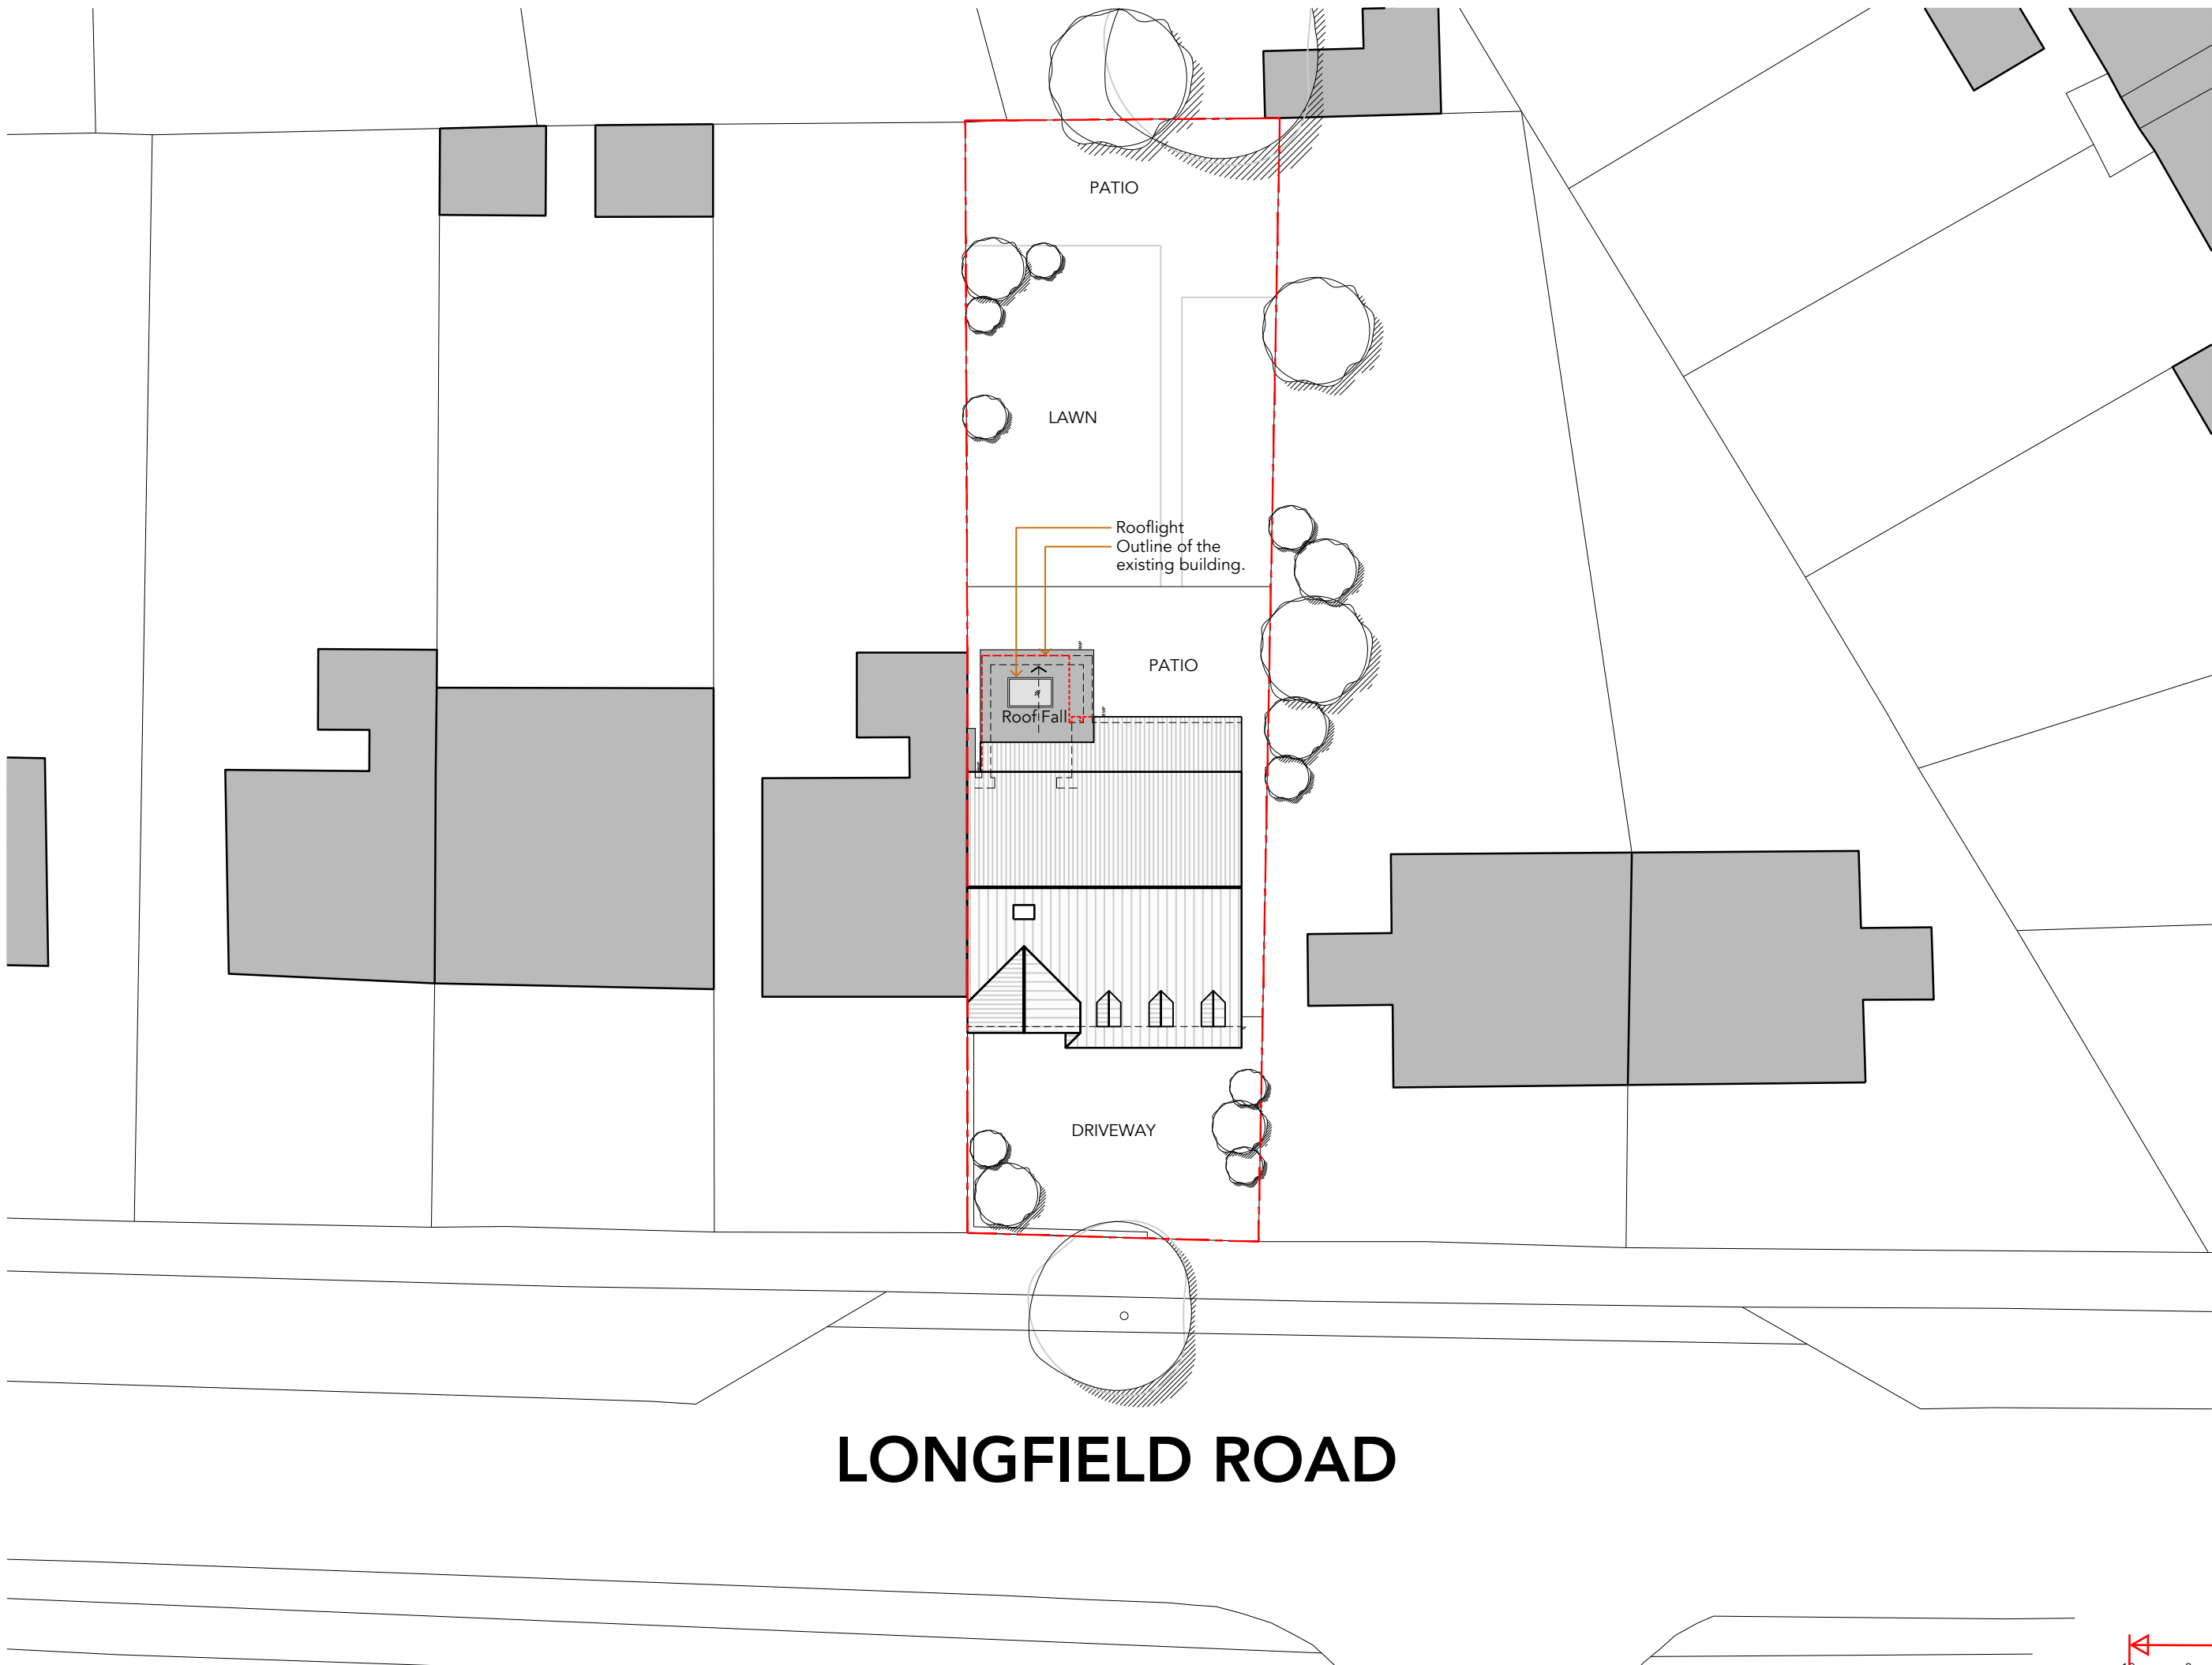

Project
2503

Address
**18 Longfield Road
Meopham, Gravesend
DA13 0EN**

Date
Apr 2025

Purpose
Planning

Revision
First Issue

Drawing
P100

Proposed Site Plan

Scale
10 m
1:200