
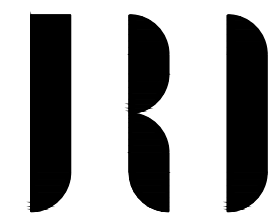


The proposal will be no closer to the boundary than the existing arrangement.
Rooflight/Skylight above.

New Patio Doors.
The footprint of the Dining Room has been extended by 1.8sqm by moving the side wall closer to the centre of the site as shown.

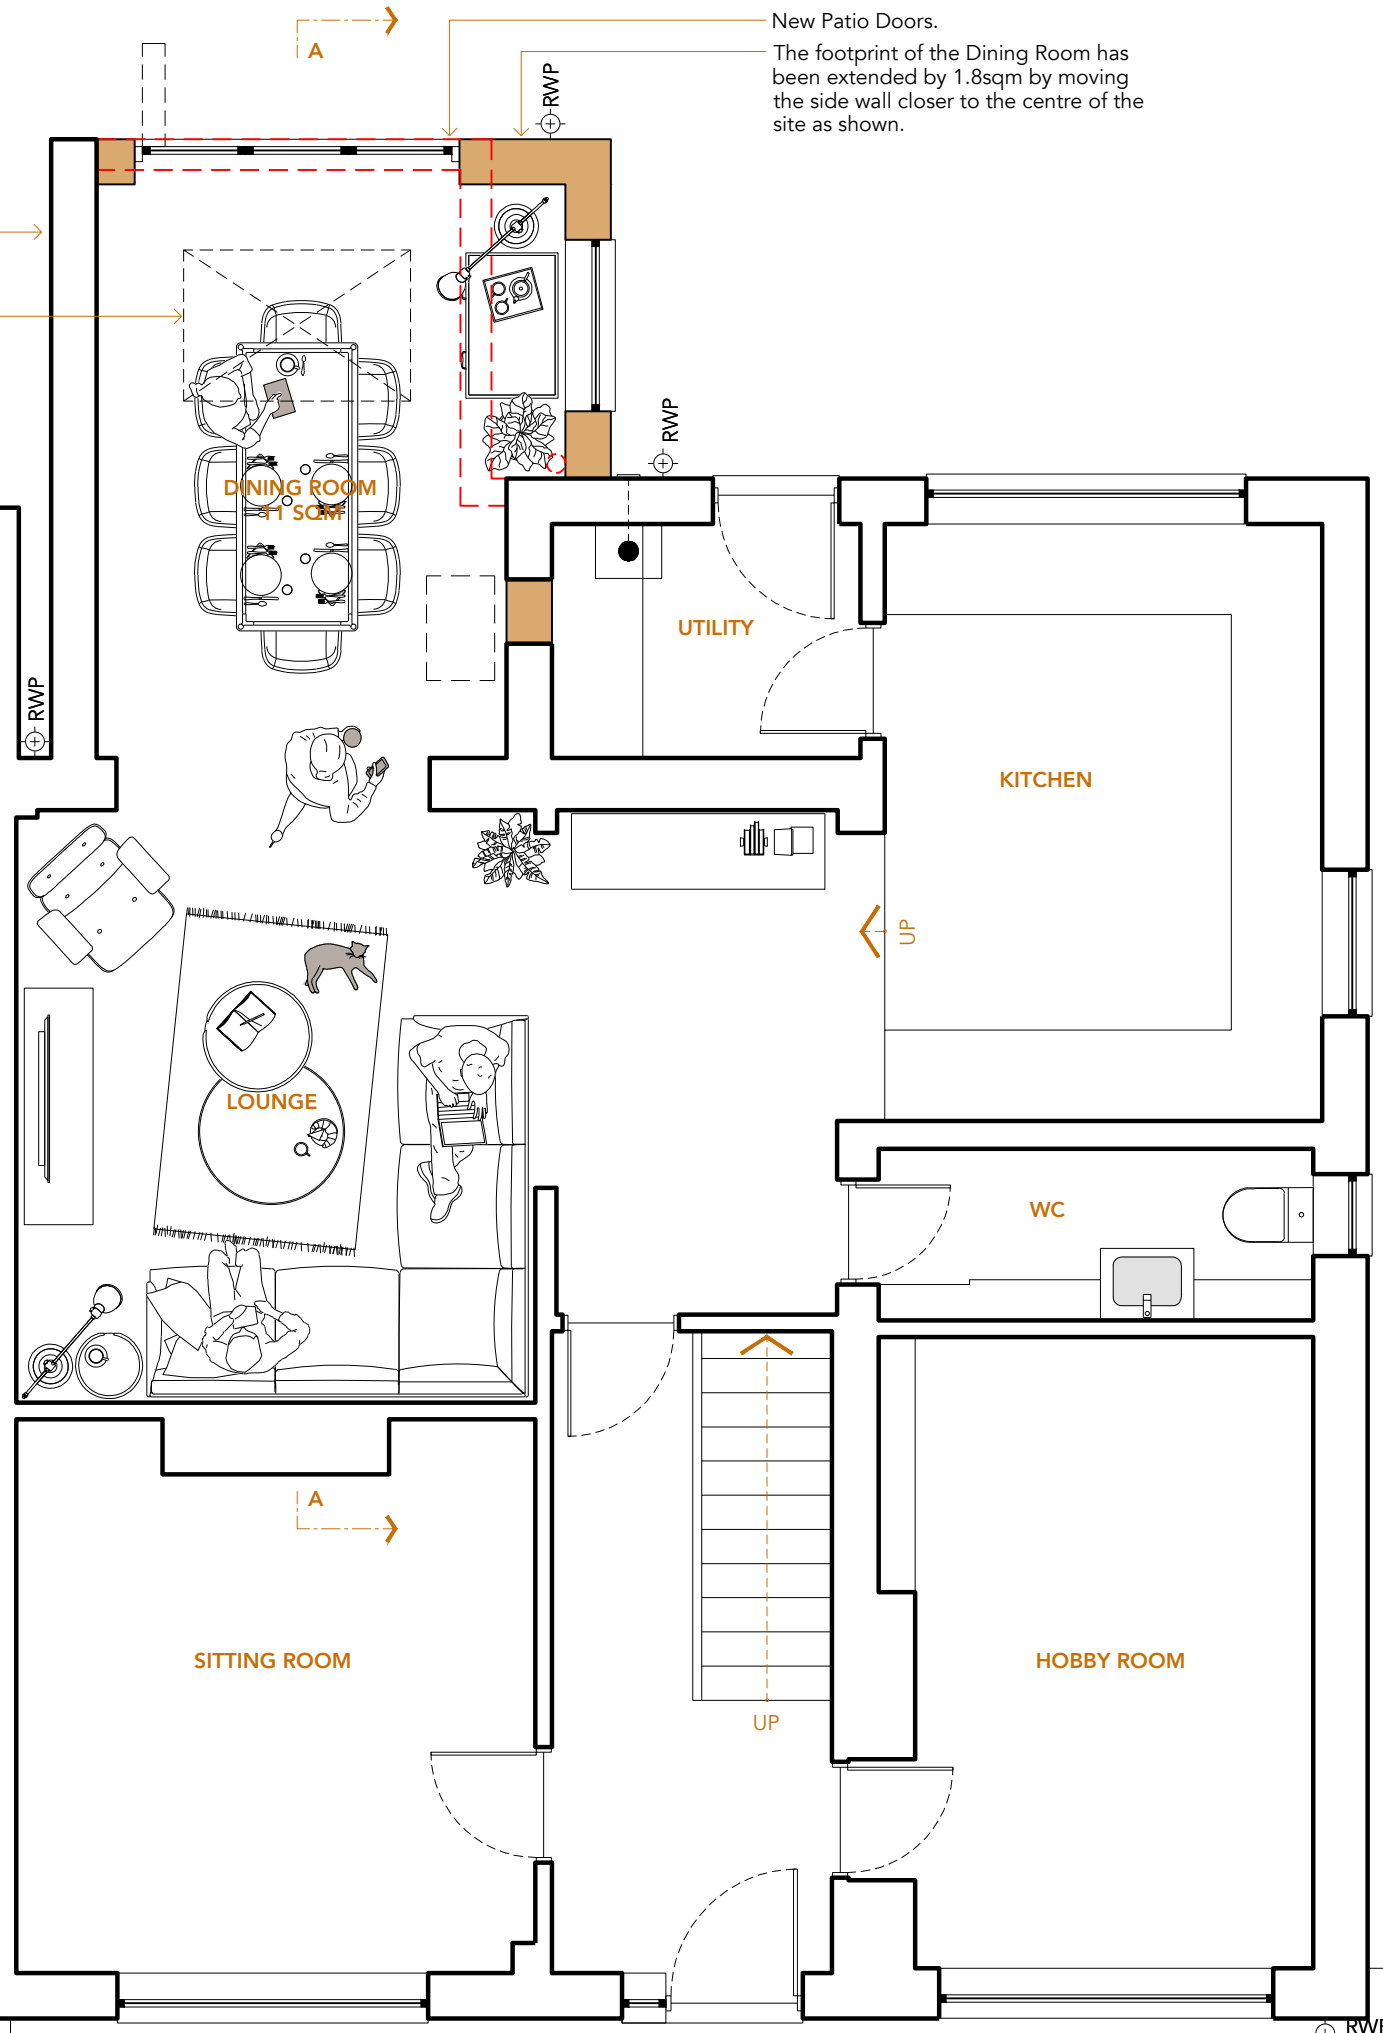

Drawing Copyright of
JRD KENT ARCHITECTS
info@jrdkent.com
07506 911 494

Revisions
First Issue -

Demolition ---
New Structure ---
Application Boundary ---

North



Project
2503
Address
**18 Longfield Road
Meopham, Gravesend
DA13 0EN**

Date
Apr 2025
Purpose
Planning
Revision
First Issue

Drawing
P110
Proposed Floor Plan

Scale
1:50@A3

