


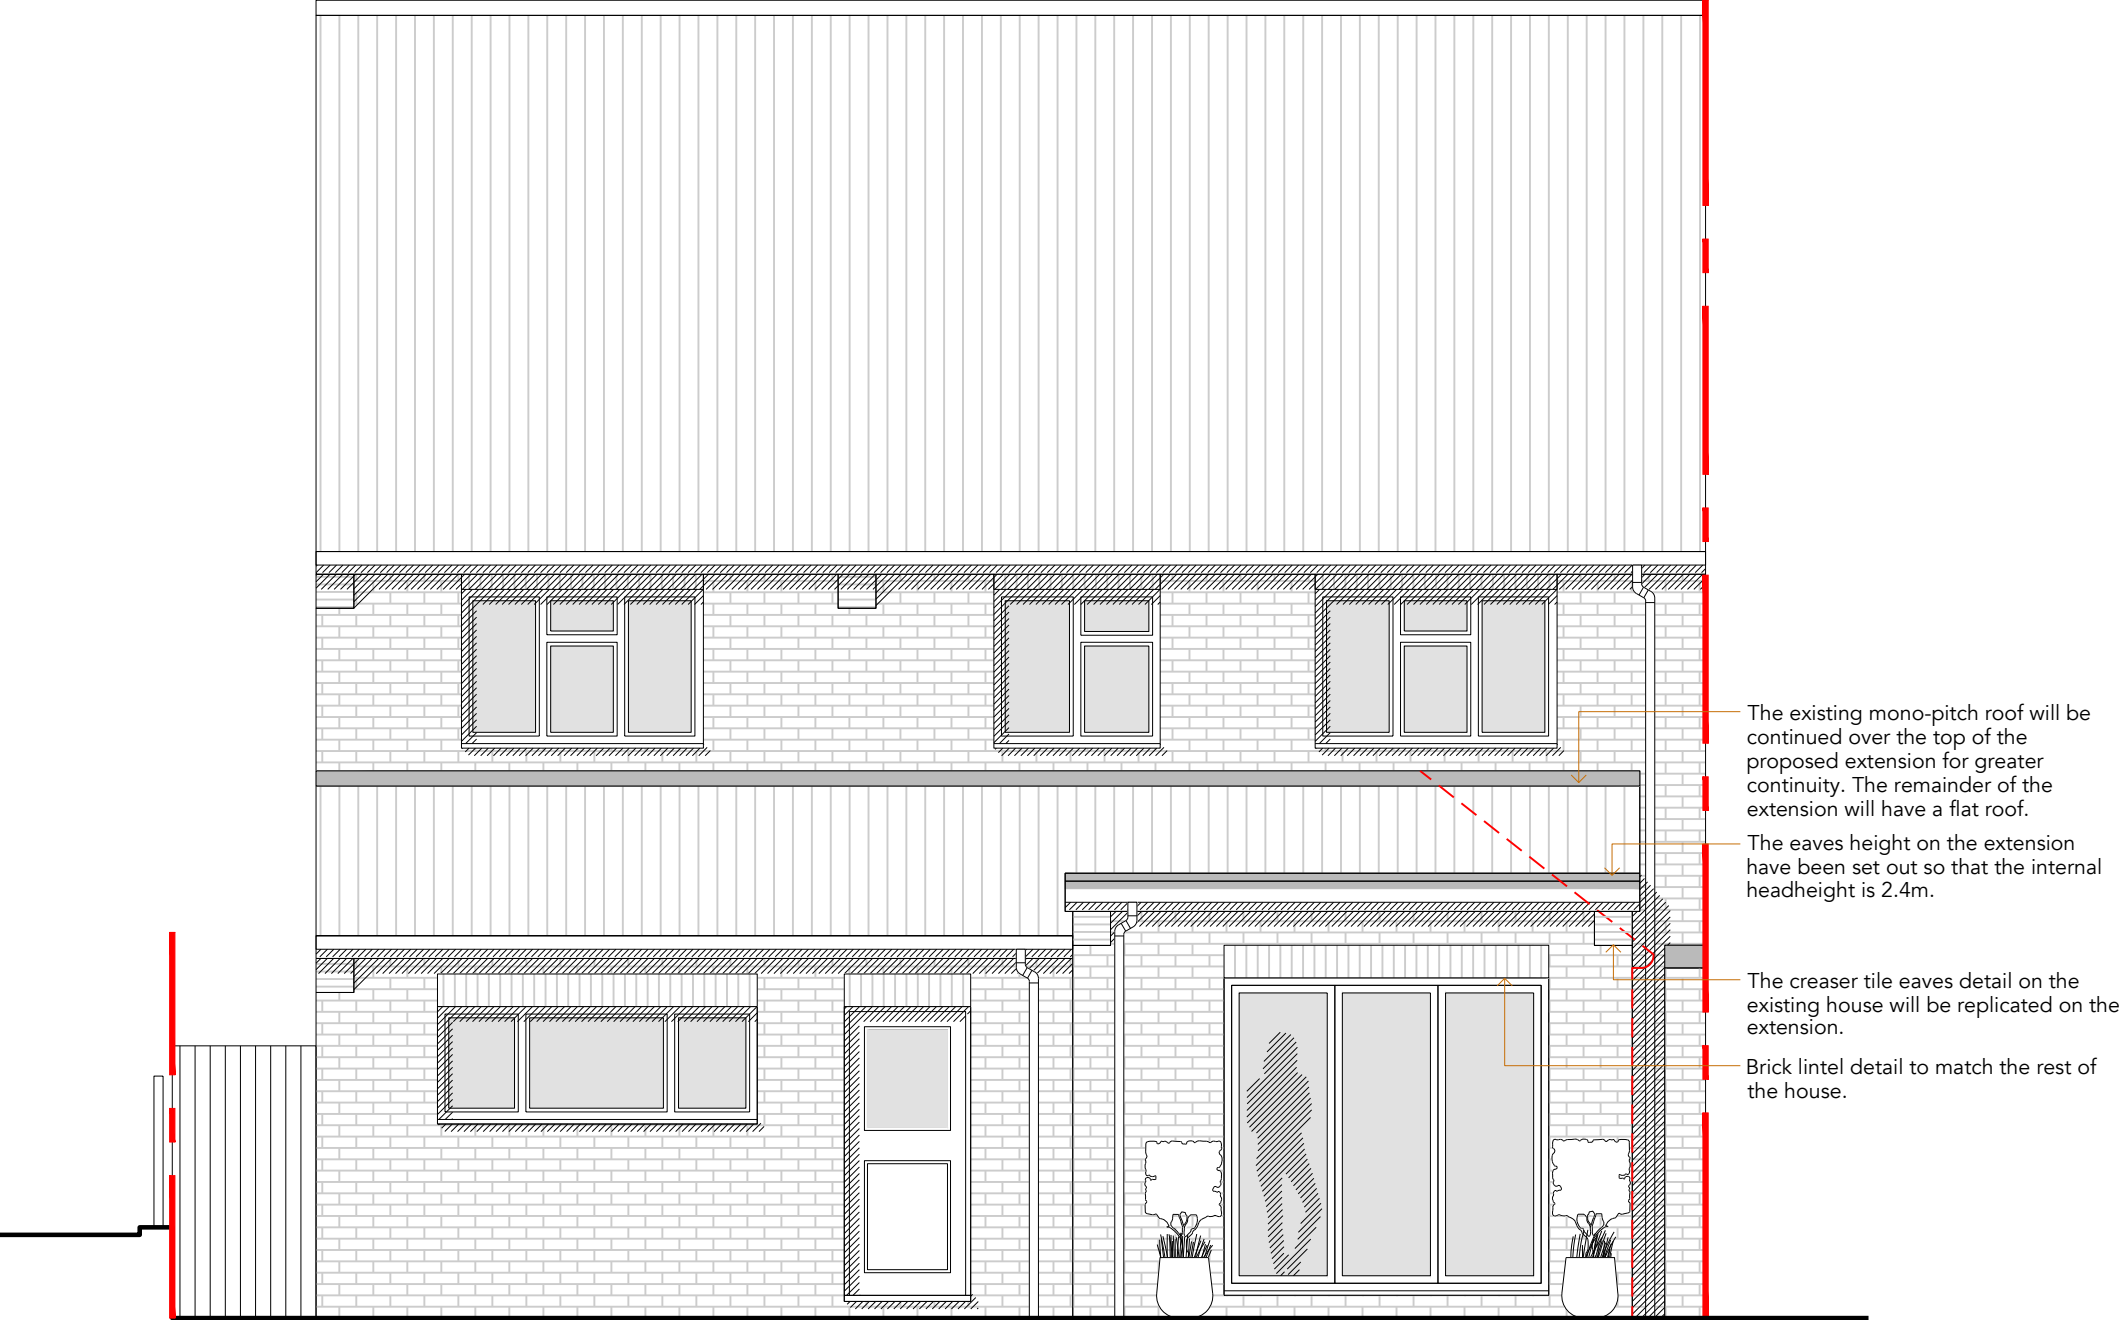

Drawing Copyright of
JRD KENT ARCHITECTS
info@jrdkent.com
07506 911 494

Revisions
First Issue -



Application Boundary

Project
2503
Address
18 Longfield Road
Meopham, Gravesend
DA13 0EN

Date
Apr 2025
Purpose
Planning
Revision
First Issue

Drawing
P120
Proposed Rear
Elevation

Scale

